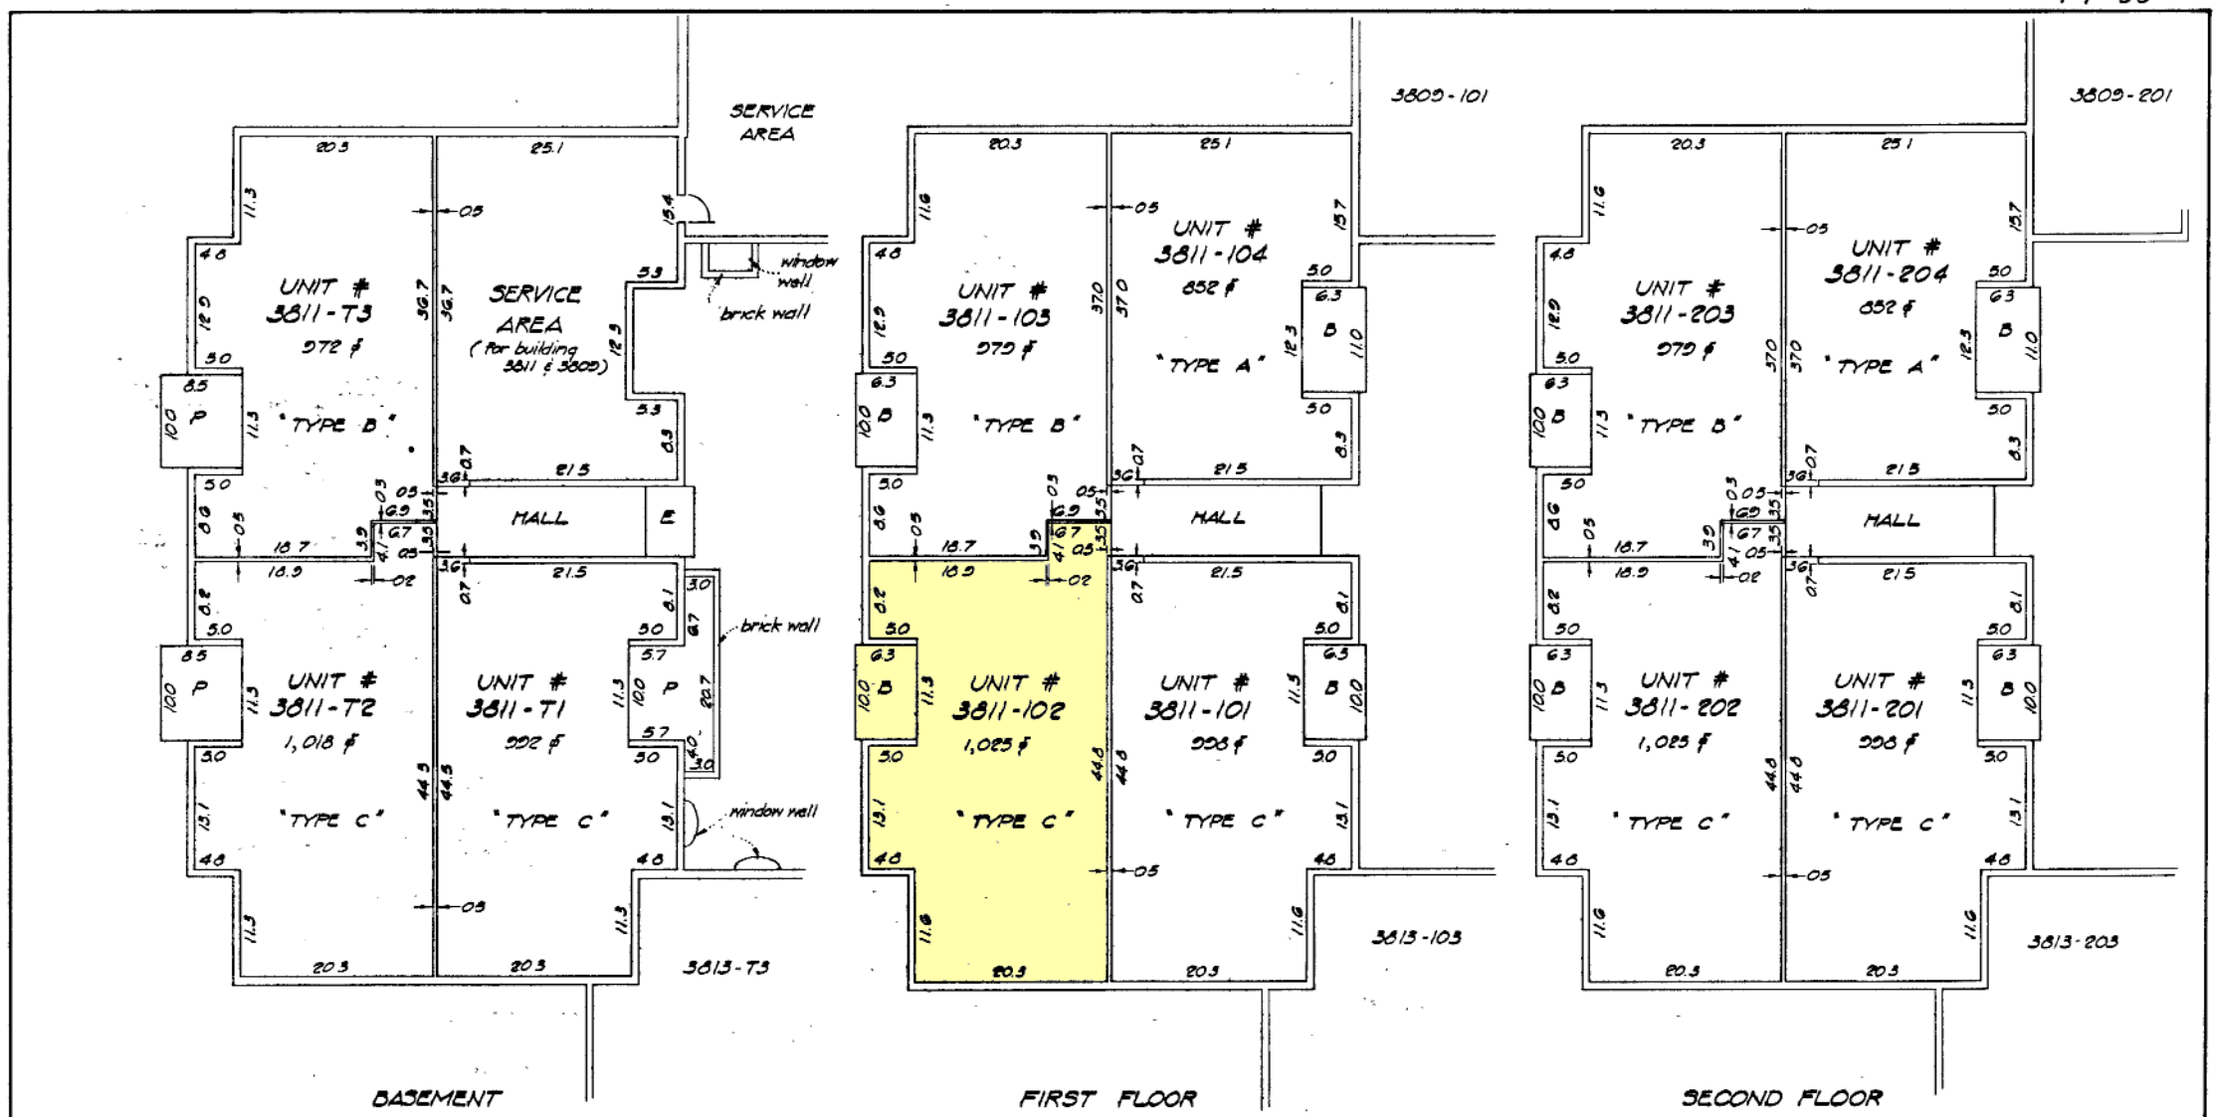

LEGEND:
"B" - BALCONY
"P" - PATIO
"E" - ENTRANCE

BUILDING # 3811
MARLOW TOWERS CONDOMINIUM

SPAULDINGS No 6 DISTRICT
PRINCE GEORGE'S COUNTY, MARYLAND
APRIL, 1972 SCALE: 1" = 10'

GREENHORNE & O'MARA, INC.
Engineers · Architects · Planners · Surveyors
6715 Kenilworth Avenue
Riverdale, Maryland 20840

SHEET No 7 OF 34

75012
MRE
4550-P

PRINCE GEORGE'S COUNTY CIRCUIT COURT (Plat Book) Plat Book WWW 79, pp. 83-100, MSA_C2381_15012. Date available . Printed 11/18/2024.