REVISIONS

BLOCK REDRAWN PER CSH 80-450-454
LOT 12/13, 18/19 & 28/29 HO. NO. CHANGE CSH 80-950
LOT 1/8 Acs. CHANGED CSH 81-001
LOT 1/8 HO. NO PER APP. C. SH. 82-351
LOT 18/19 DIV PER BEED CSH 85-027

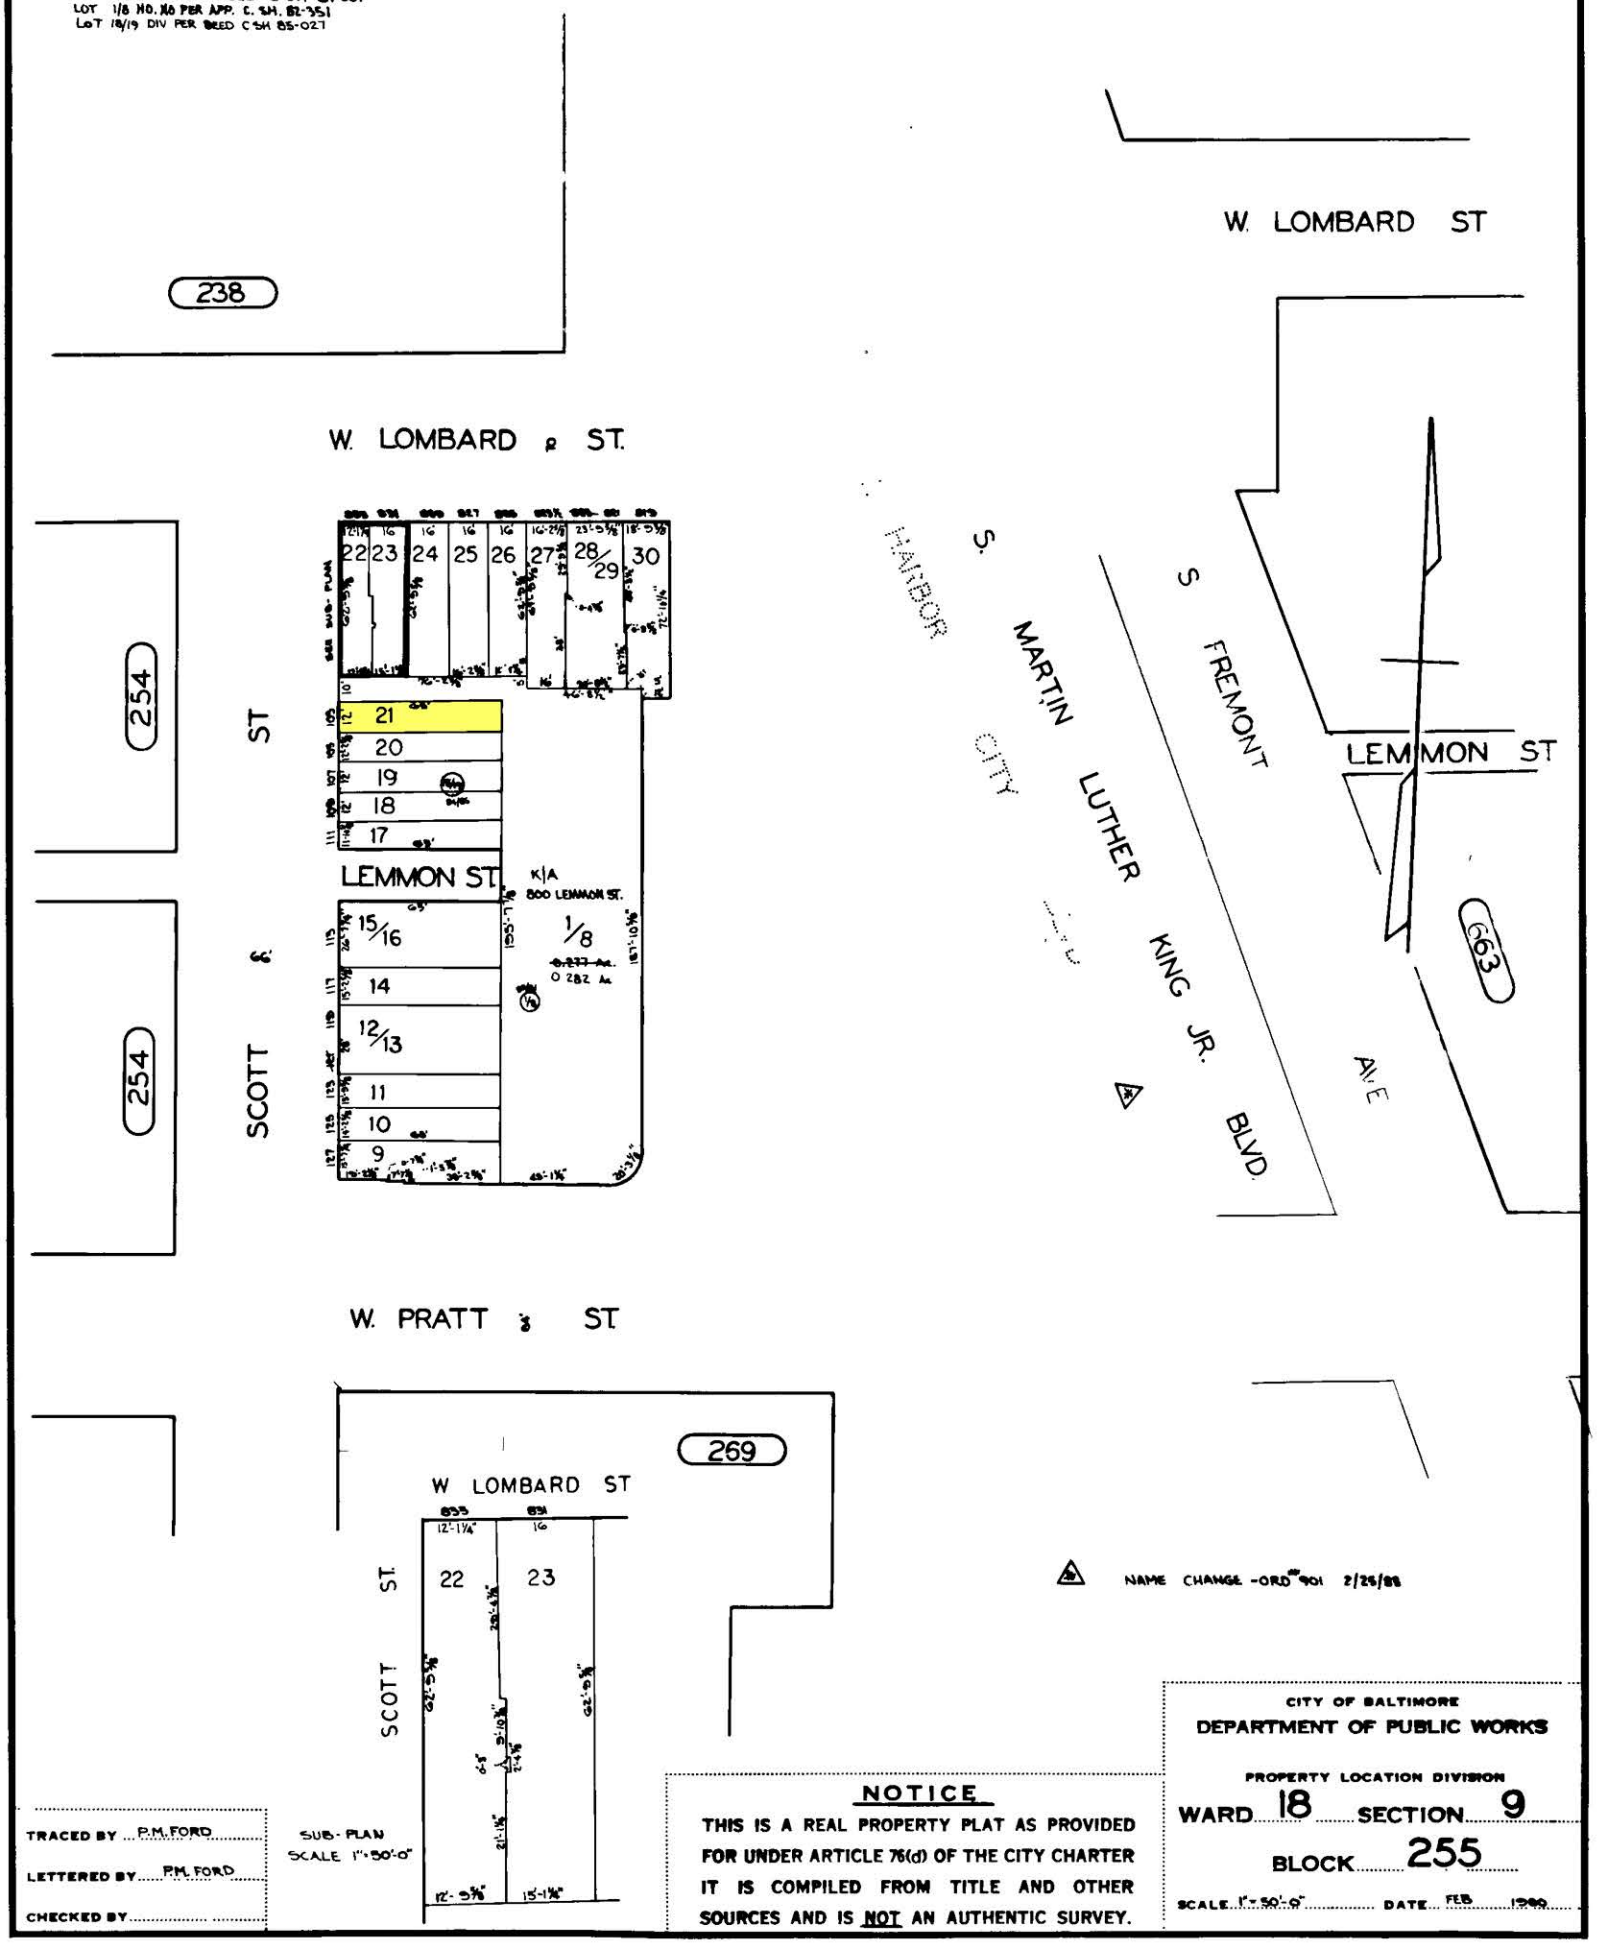

TRACED BY P.M. FORD
LETTERED BY P.M. FORD
CHECKED BY

NOTICE

THIS IS A REAL PROPERTY PLAT AS PROVIDED FOR UNDER ARTICLE 76(d) OF THE CITY CHARTER IT IS COMPILED FROM TITLE AND OTHER SOURCES AND IS NOT AN AUTHENTIC SURVEY.

CITY OF BALTIMORE
DEPARTMENT OF PUBLIC WORKS
PROPERTY LOCATION DIVISION
WARD 18 SECTION 9
BLOCK 255
SCALE 1"=50'-0" DATE FEB 1980