REVISIONS.
Lot 35/36 per Malan, C. Sh. 1432
Lots 37 to 40 CONS'D Per. APP. C. Sh 8399
LOT 45 DIV. PER DEED C.SH 52-314

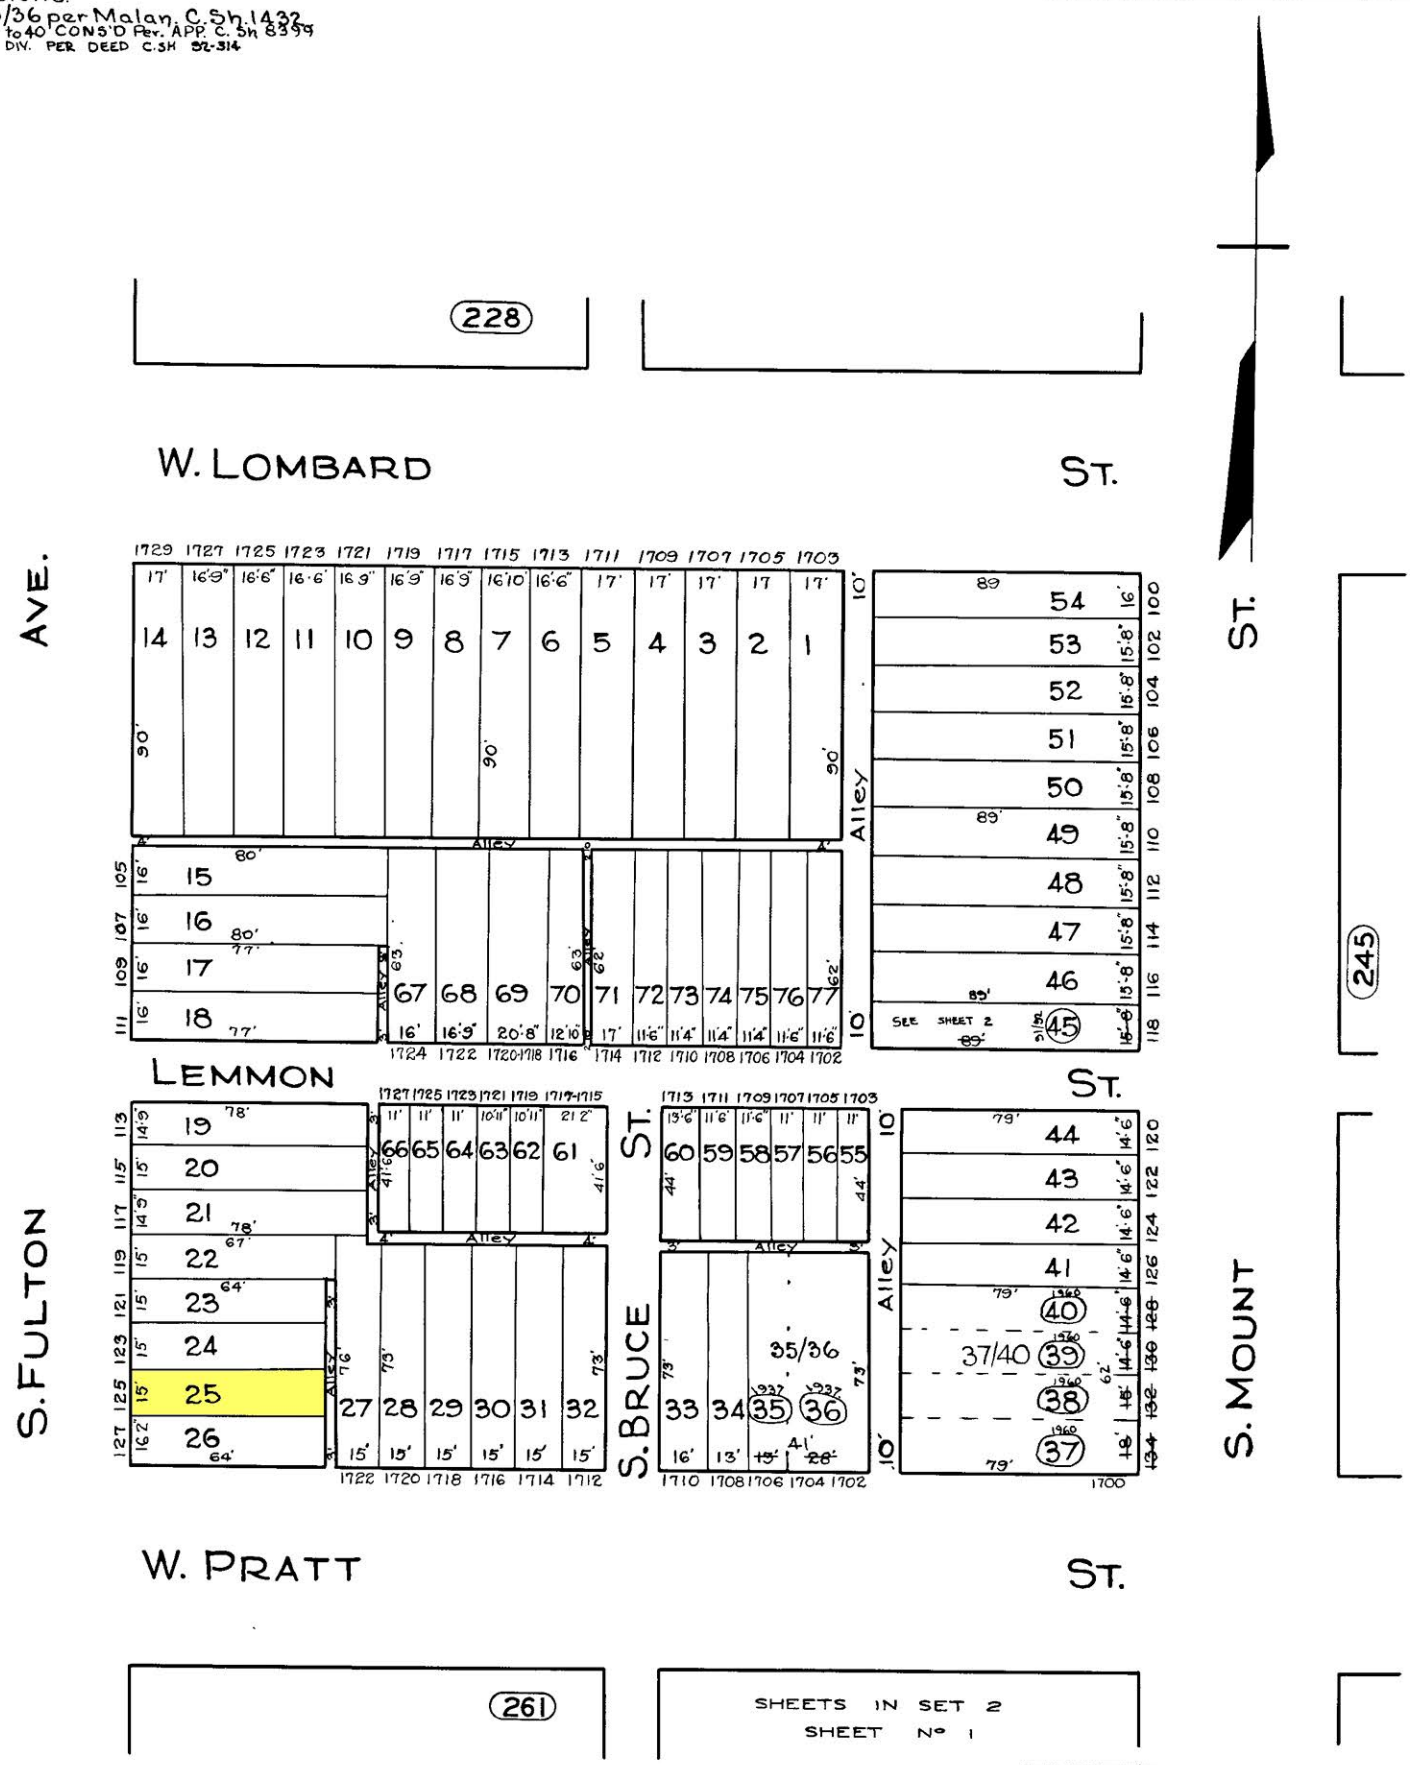


SHEETS IN SET 2
SHEET No 1

**NOTICE**

THIS IS A REAL PROPERTY PLAT AS PROVIDED FOR UNDER ARTICLE 76(d) OF THE CITY CHARTER IT IS COMPILED FROM TITLE AND OTHER SOURCES AND IS NOT AN AUTHENTIC SURVEY.

TRACED BY G. Moorehead
LETTERED BY G. Moorehead, Jos J. Rokosky
CHECKED BY

CITY OF BALTIMORE
DEPARTMENT OF PUBLIC WORKS
BUREAU OF SURVEYS
PROPERTY LOCATION DIVISION

WARD 19 SECTION 8
BLOCK 244
SCALE 1 INCH = 40 FT. DATE July 1929