REVISIONS
BLOCK REDRAWN
LOT 90 ADDED; CH 9H 78-044

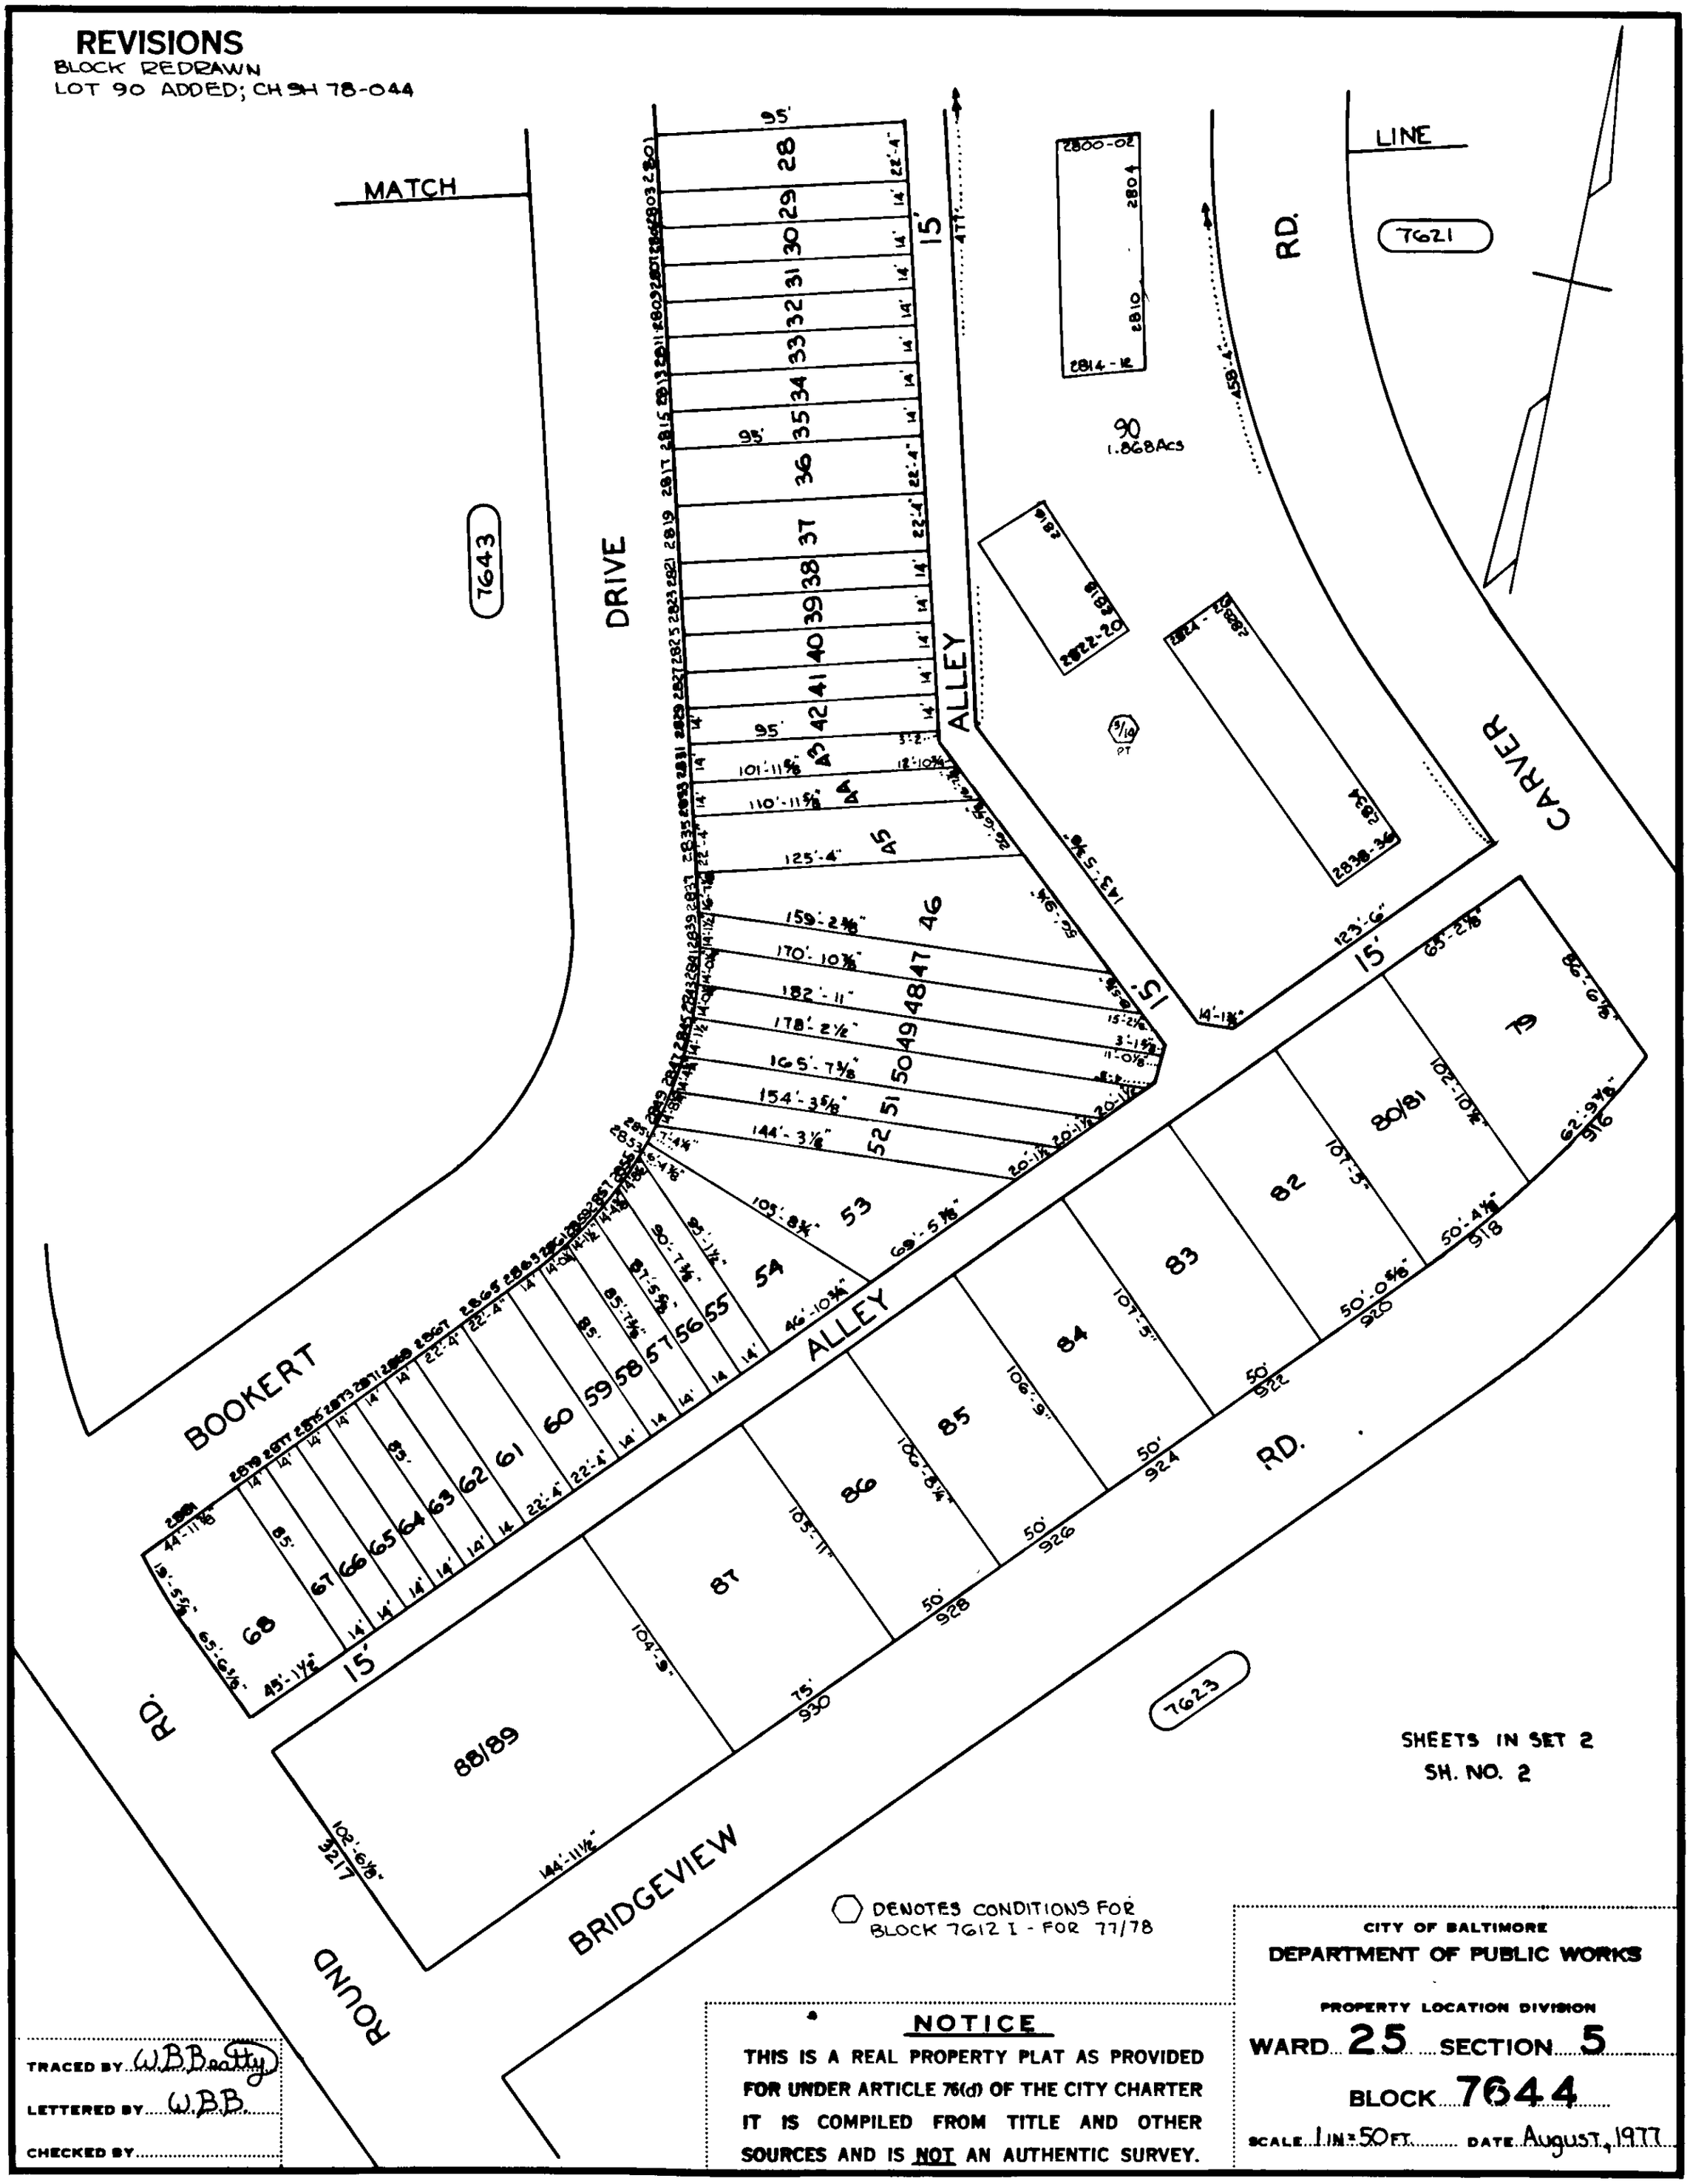

SHEETS IN SET 2
SH. NO. 2

NOTICE

THIS IS A REAL PROPERTY PLAT AS PROVIDED FOR UNDER ARTICLE 76(d) OF THE CITY CHARTER IT IS COMPILED FROM TITLE AND OTHER SOURCES AND IS NOT AN AUTHENTIC SURVEY.

CITY OF BALTIMORE
DEPARTMENT OF PUBLIC WORKS
PROPERTY LOCATION DIVISION

WARD 25 SECTION 5
BLOCK 7644
SCALE 1 IN = 50 FT. DATE August, 1977

TRACED BY W.B.Beatty
LETTERED BY W.B.B.
CHECKED BY