REVISIONS

Pt. Lot 17 & Lot 18 Cons'd. Per App. 407 C Sh. 1922
Lot 17/18 Divided Per. Deed C Sh. 7642
Lot 17 & 18 Cons'd Per P L D C Sh. 7999-13

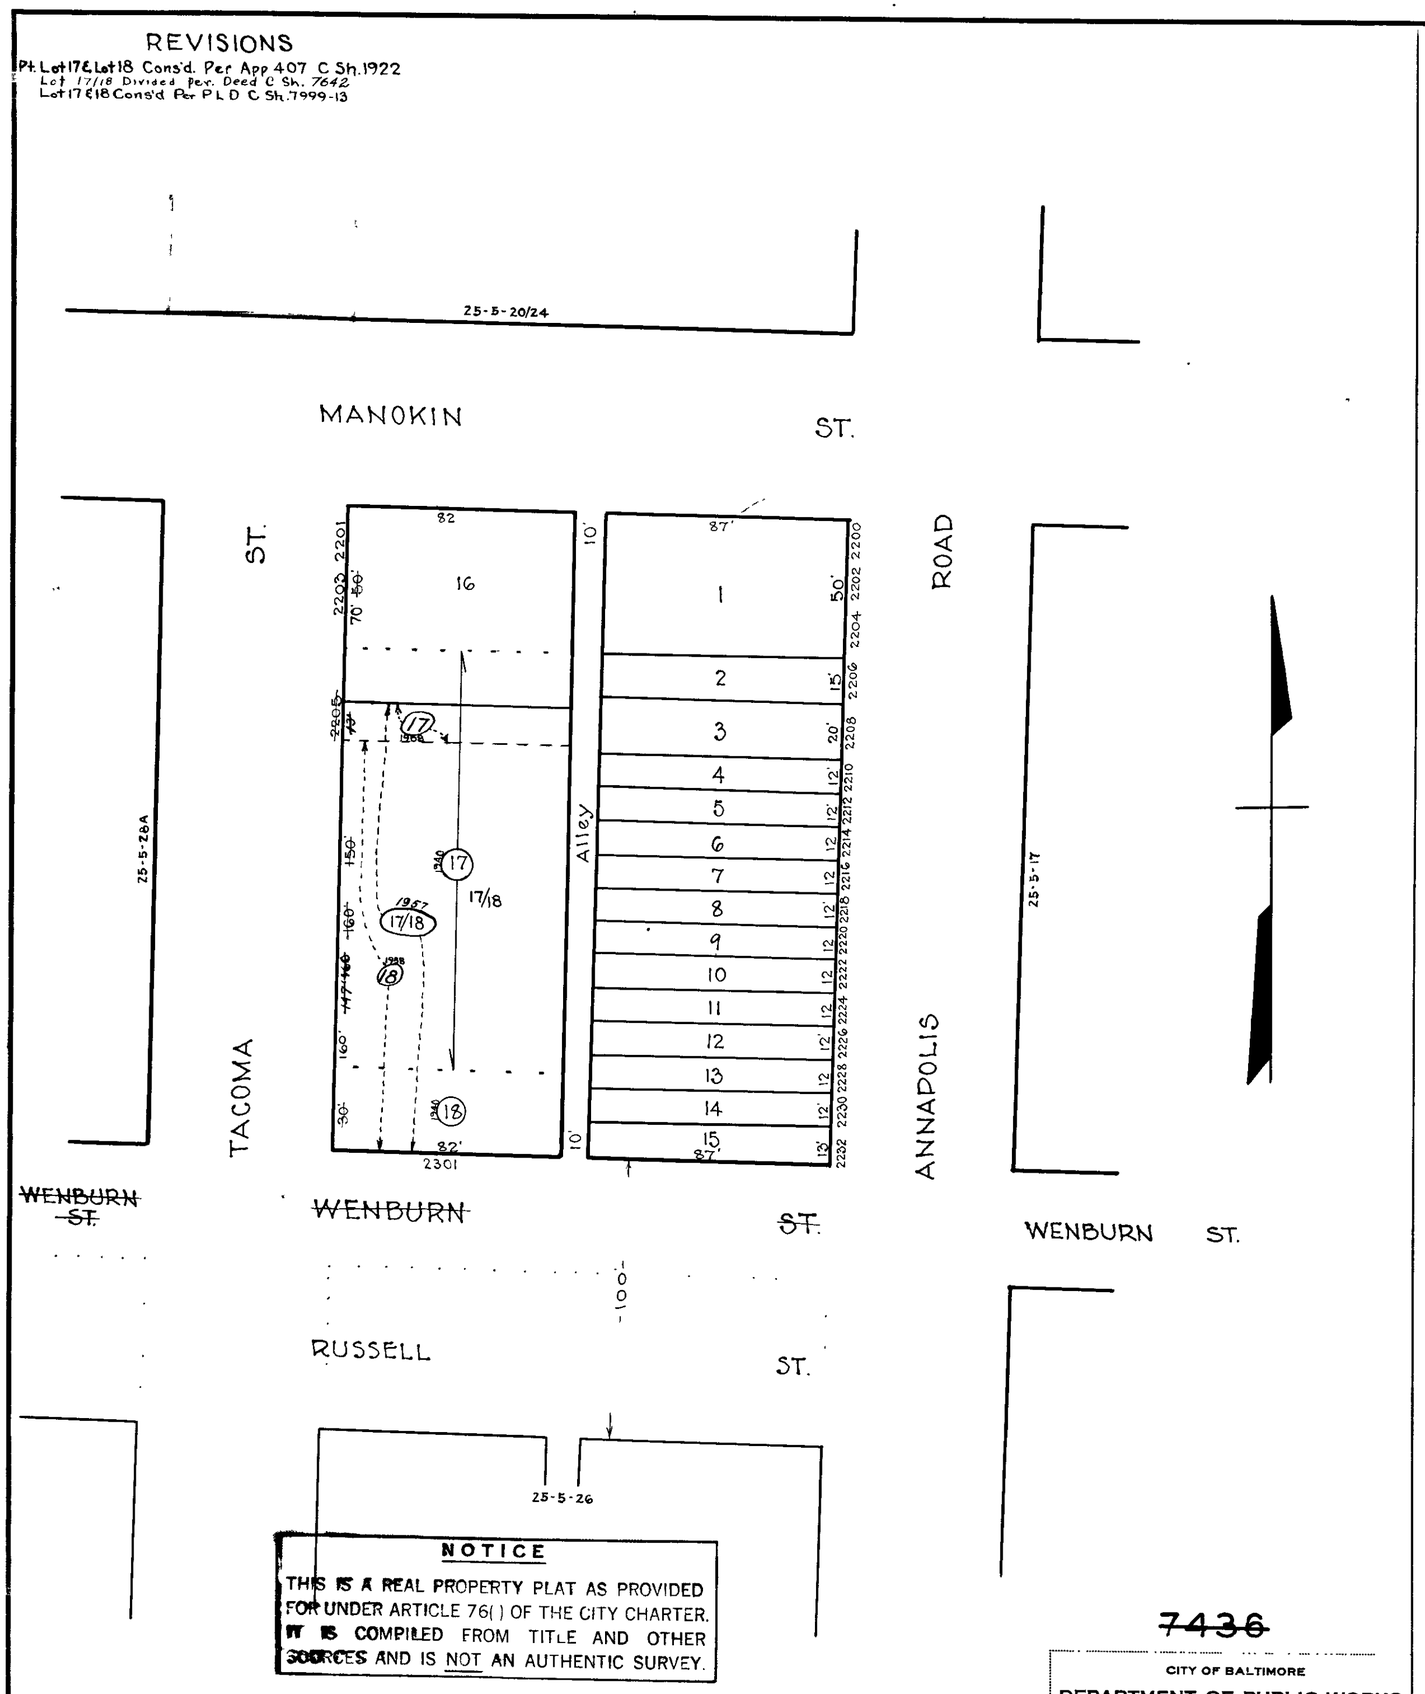

NOTICE

THIS IS A REAL PROPERTY PLAT AS PROVIDED FOR UNDER ARTICLE 76( ) OF THE CITY CHARTER. IT IS COMPILED FROM TITLE AND OTHER SOURCES AND IS NOT AN AUTHENTIC SURVEY.

NOTE ÷ BLOCK 25-5-25 FOR 1941.

TRACED BY W. Stump

LETTERED BY W. M. L.

CHECKED BY

~~7436~~

CITY OF BALTIMORE
DEPARTMENT OF PUBLIC WORKS
BUREAU OF PLANS & SURVEYS
PROPERTY LOCATION DIVISION

WARD 25 SECTION 5
BLOCK 7443

SCALE 1" = 40'-0" DATE Nov. 1930.