REVISIONS

BLK'S. G242, G242-A, G242-B, G261 CONS'D.; C.SH. 85-477-481.
LOTS 60 & 61 CONS'D PER O.O. C.SH 00-036

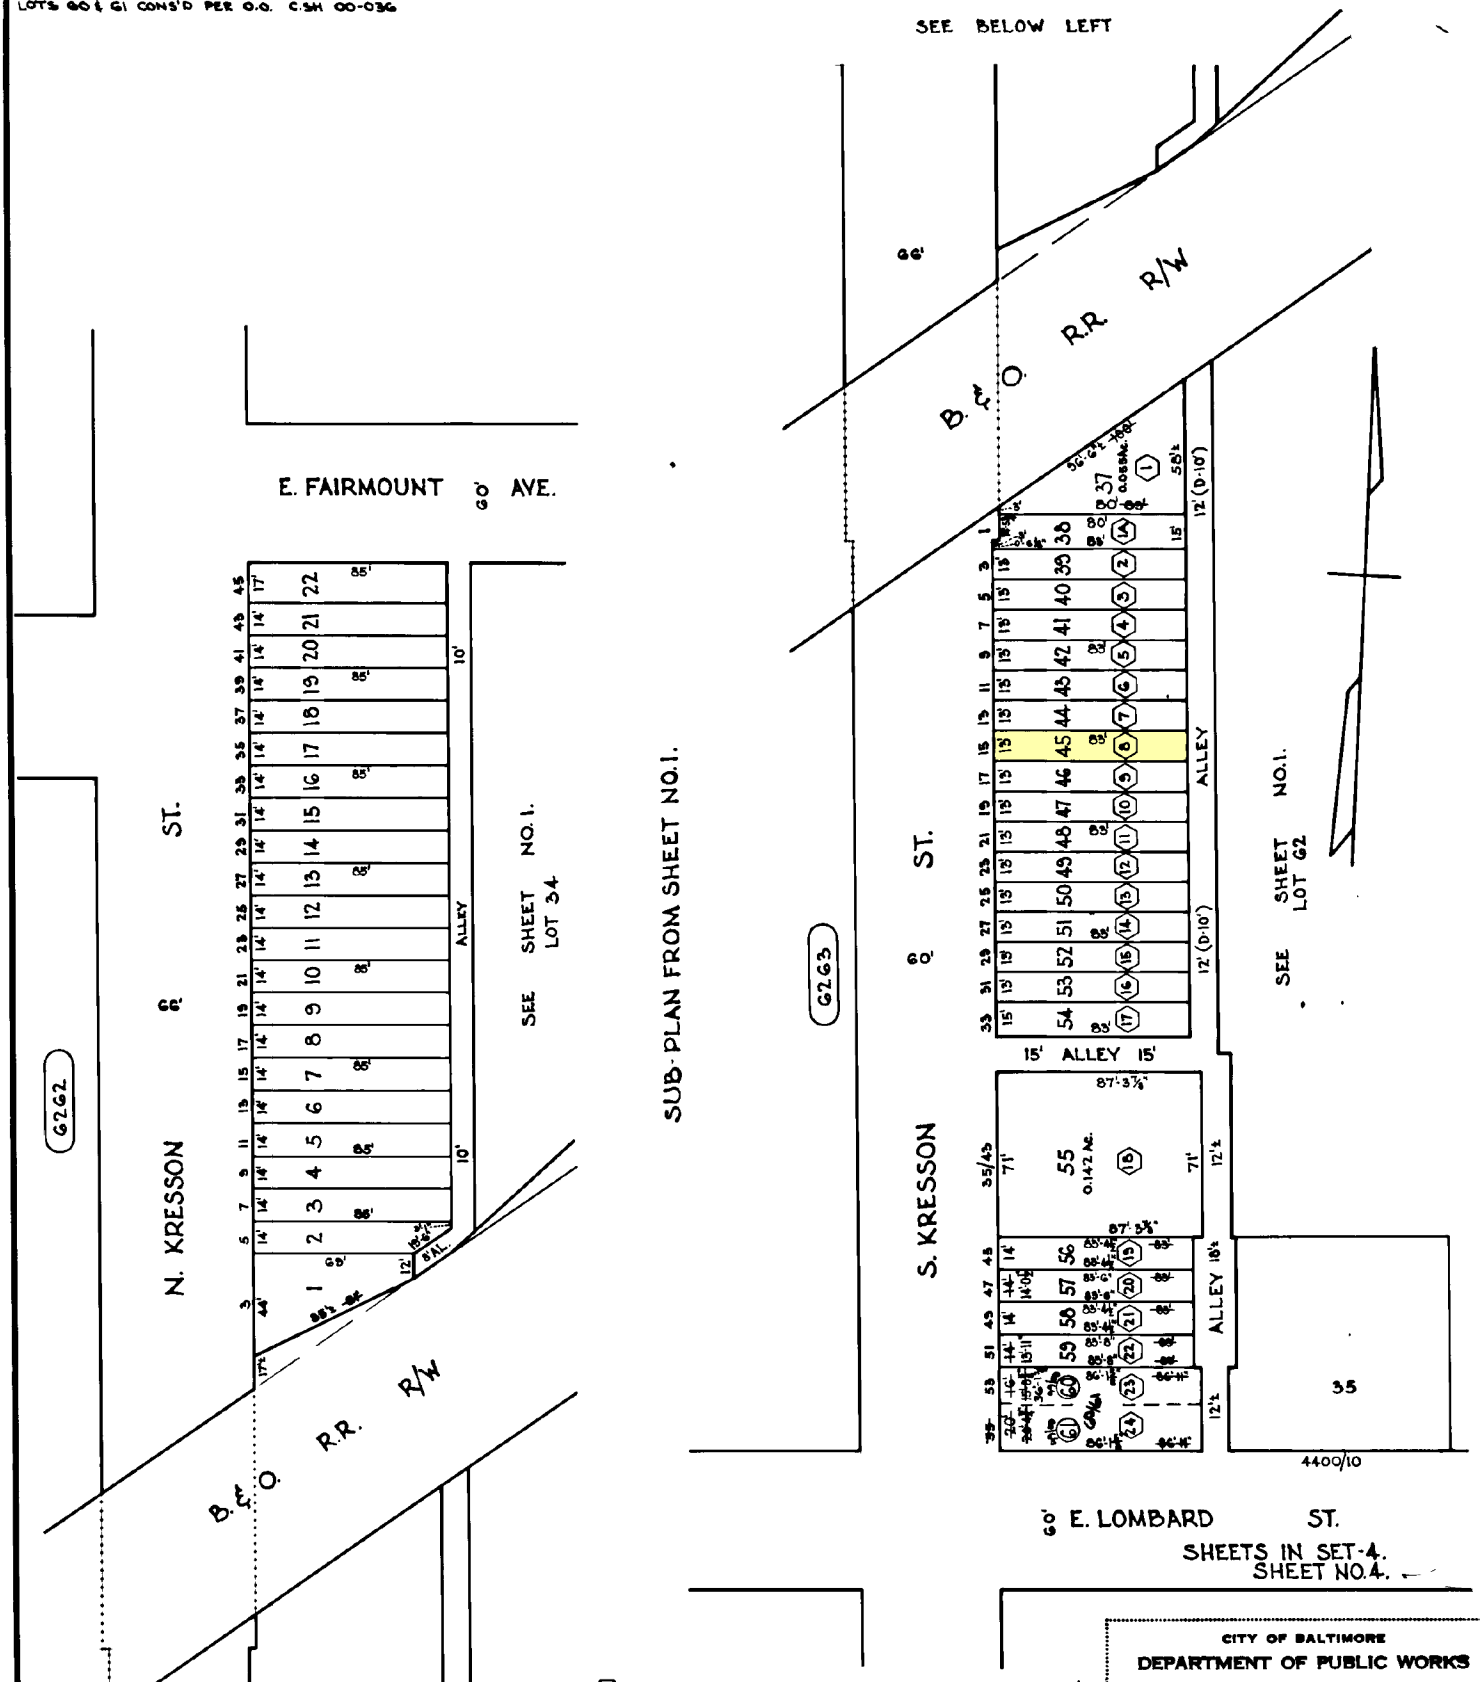

SHEETS IN SET-4.
SHEET NO.4.

⬡ DENOTES CONDITIONS FROM BLK. G261 FOR 1984/85.

TRACED BY A.M. HEYMAN
LETTERED BY A.M. HEYMAN
CHECKED BY

NOTICE

THIS IS A REAL PROPERTY PLAT AS PROVIDED FOR UNDER ARTICLE 76(d) OF THE CITY CHARTER IT IS COMPILED FROM TITLE AND OTHER SOURCES AND IS NOT AN AUTHENTIC SURVEY.

CITY OF BALTIMORE
DEPARTMENT OF PUBLIC WORKS
PROPERTY LOCATION DIVISION

WARD 26 SECTION 18
BLOCK 6242
SCALE 1"=50' DATE APRIL, 1985.