REVISIONS

LOTS 1, 2, 6, 11A, 11C, 11Z CORR PER DEEDS CH. SH. 84-065

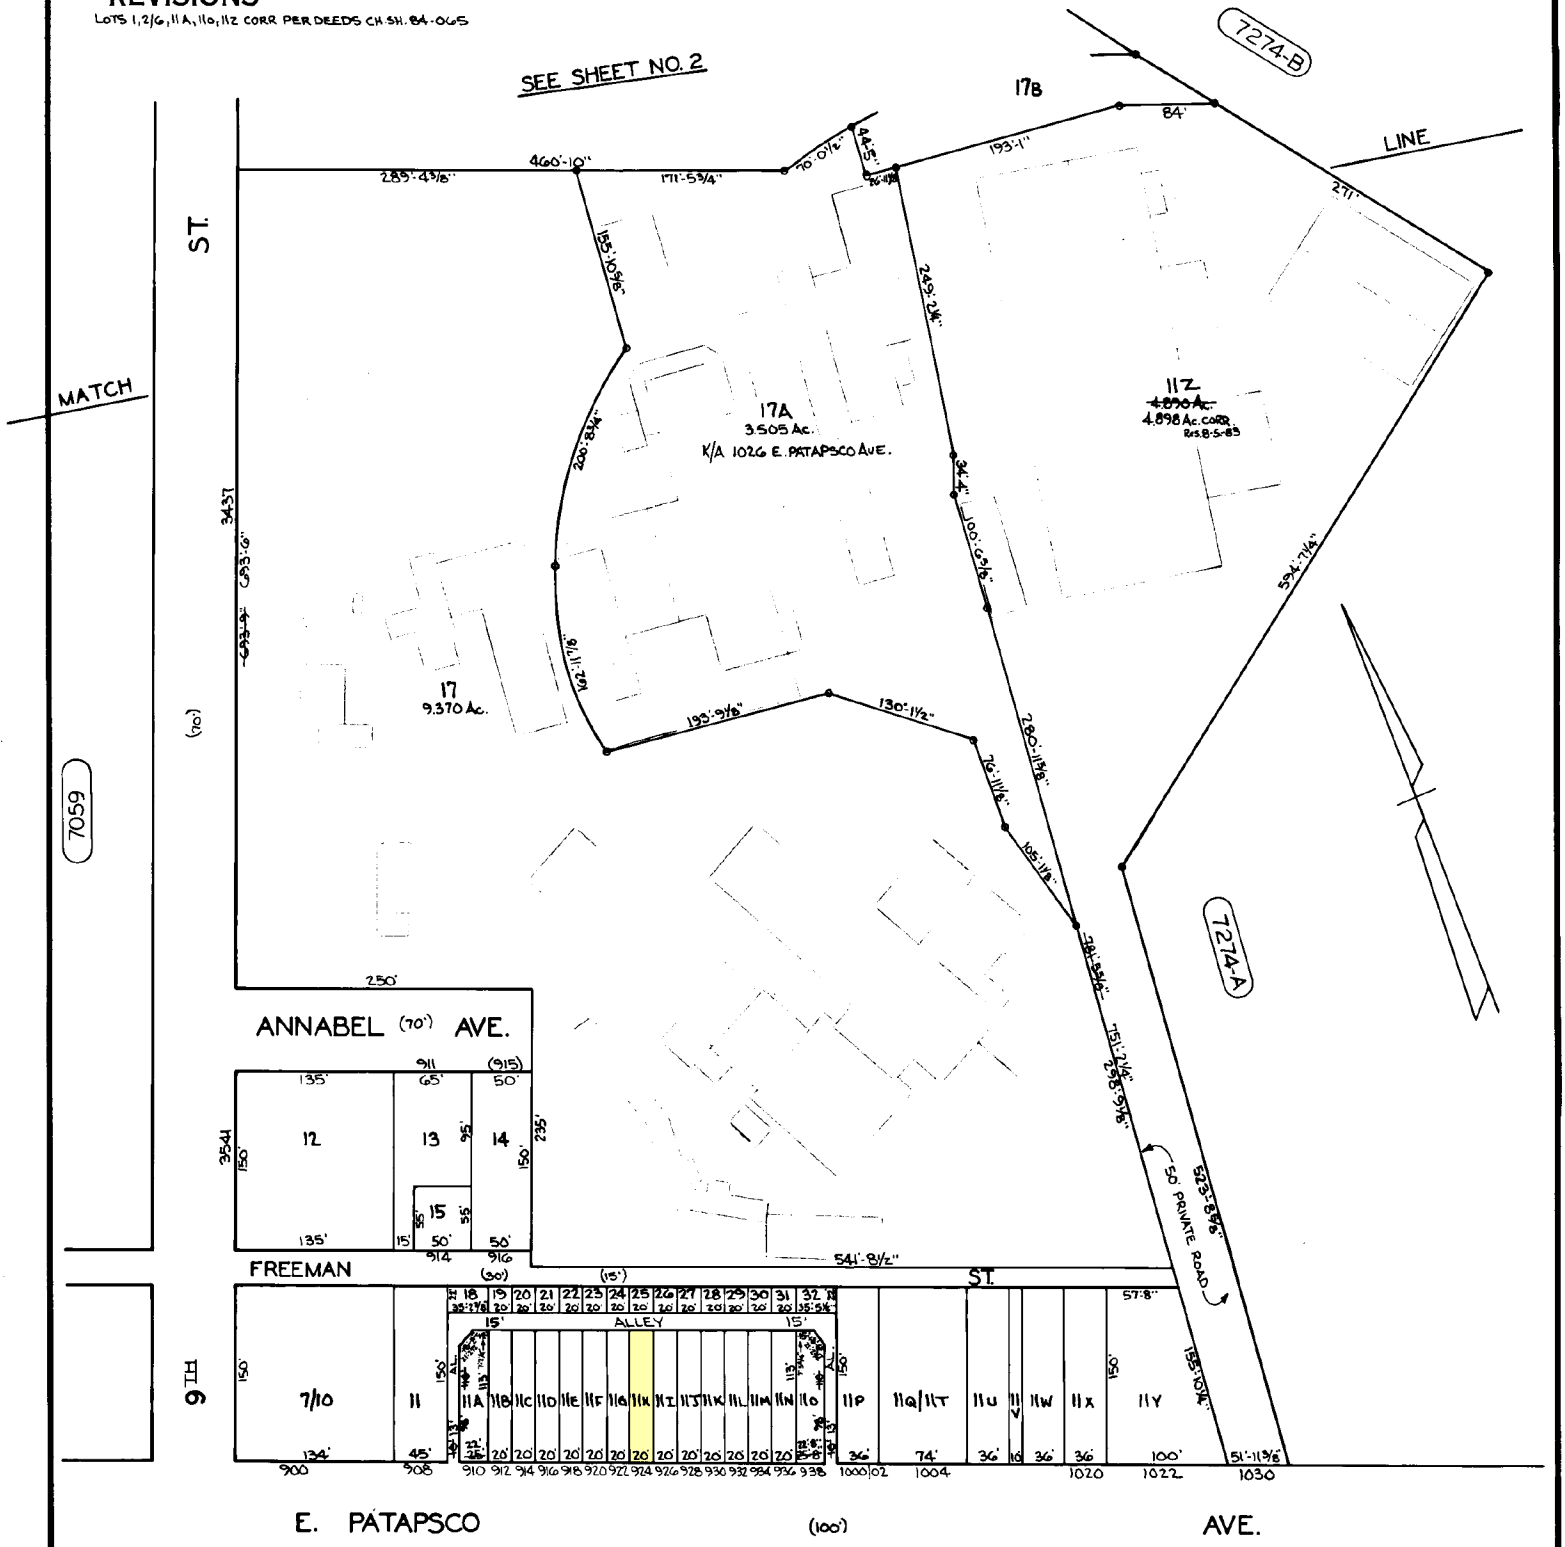

SHEETS IN SET 2
SHEET NO. 1

TRACED BY A. Beatty

LETTERED BY W.B.A.

CHECKED BY

NOTICE

THIS IS A REAL PROPERTY PLAT AS PROVIDED FOR UNDER ARTICLE 76(d) OF THE CITY CHARTER IT IS COMPILED FROM TITLE AND OTHER SOURCES AND IS NOT AN AUTHENTIC SURVEY.

CITY OF BALTIMORE
DEPARTMENT OF PUBLIC WORKS
PROPERTY LOCATION DIVISION

WARD 25 SECTION 6

BLOCK 7274

SCALE 1" = 100' DATE AUGUST, 1983