REVISIONS

LOTS 1 1/2 CONS'D PER O.O. C.SH. 9704
LOTS 6, 7, 8, 9 DESC. COR. PER P.L.S.; C.SH. 8006
LOTS 19 & 20 CONS'D PER O.O. C.SH 06-216
LOTS 34, 35 & 36 CONS'D PER O.O. C.SH 06-249

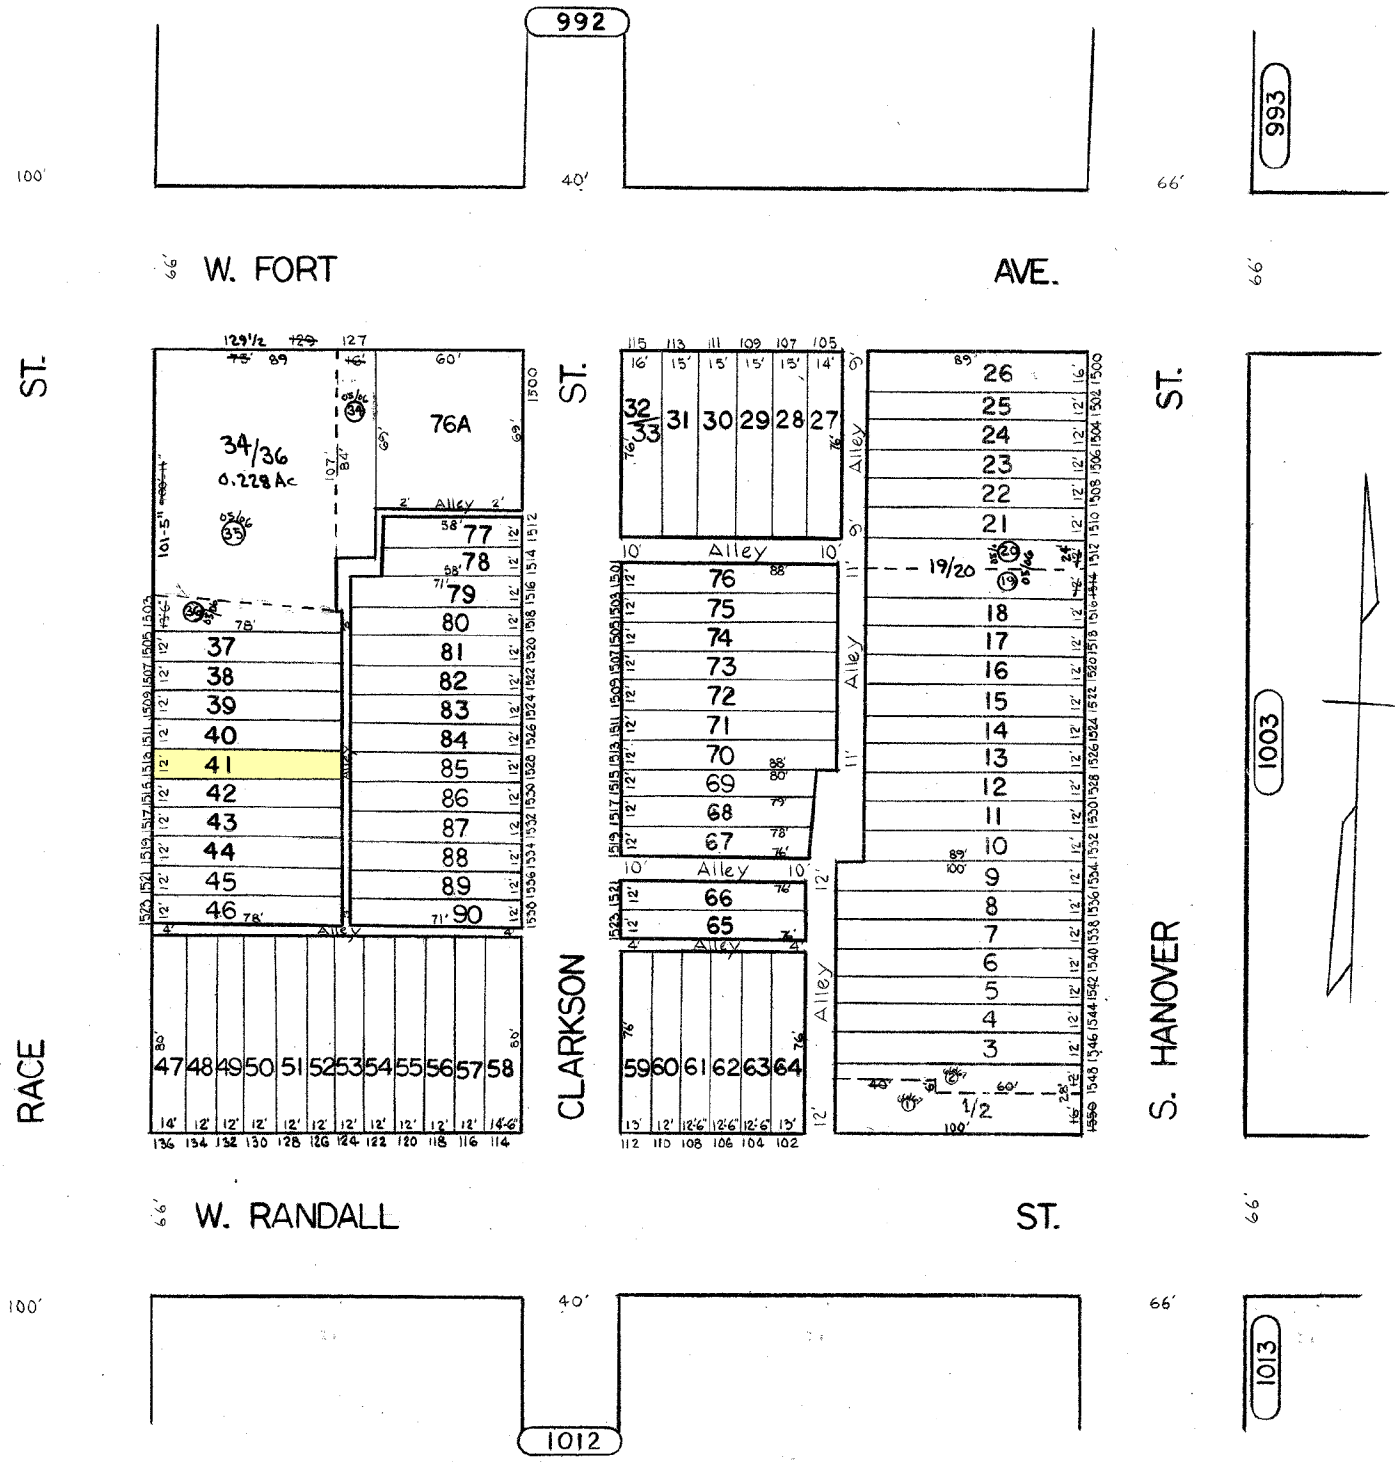

TRACED BY R. KLAGES
LETTERED BY R. K.
CHECKED BY

NOTICE

THIS IS A REAL PROPERTY PLAT AS PROVIDED FOR UNDER ARTICLE 76(d) OF THE CITY CHARTER IT IS COMPILED FROM TITLE AND OTHER SOURCES AND IS NOT AN AUTHENTIC SURVEY.

CITY OF BALTIMORE
DEPARTMENT OF PUBLIC WORKS
PROPERTY LOCATION DIVISION
WARD 23 SECTION 8
BLOCK 1002
SCALE 1" = 50' DATE FEB. 1967