# REVISIONS.

Lots 73 To 86, 23 To 33 Dim. Changed Per P.L.D.C.Sh. 4937A
LOT 1/3 PER APP. C.SH. 8136

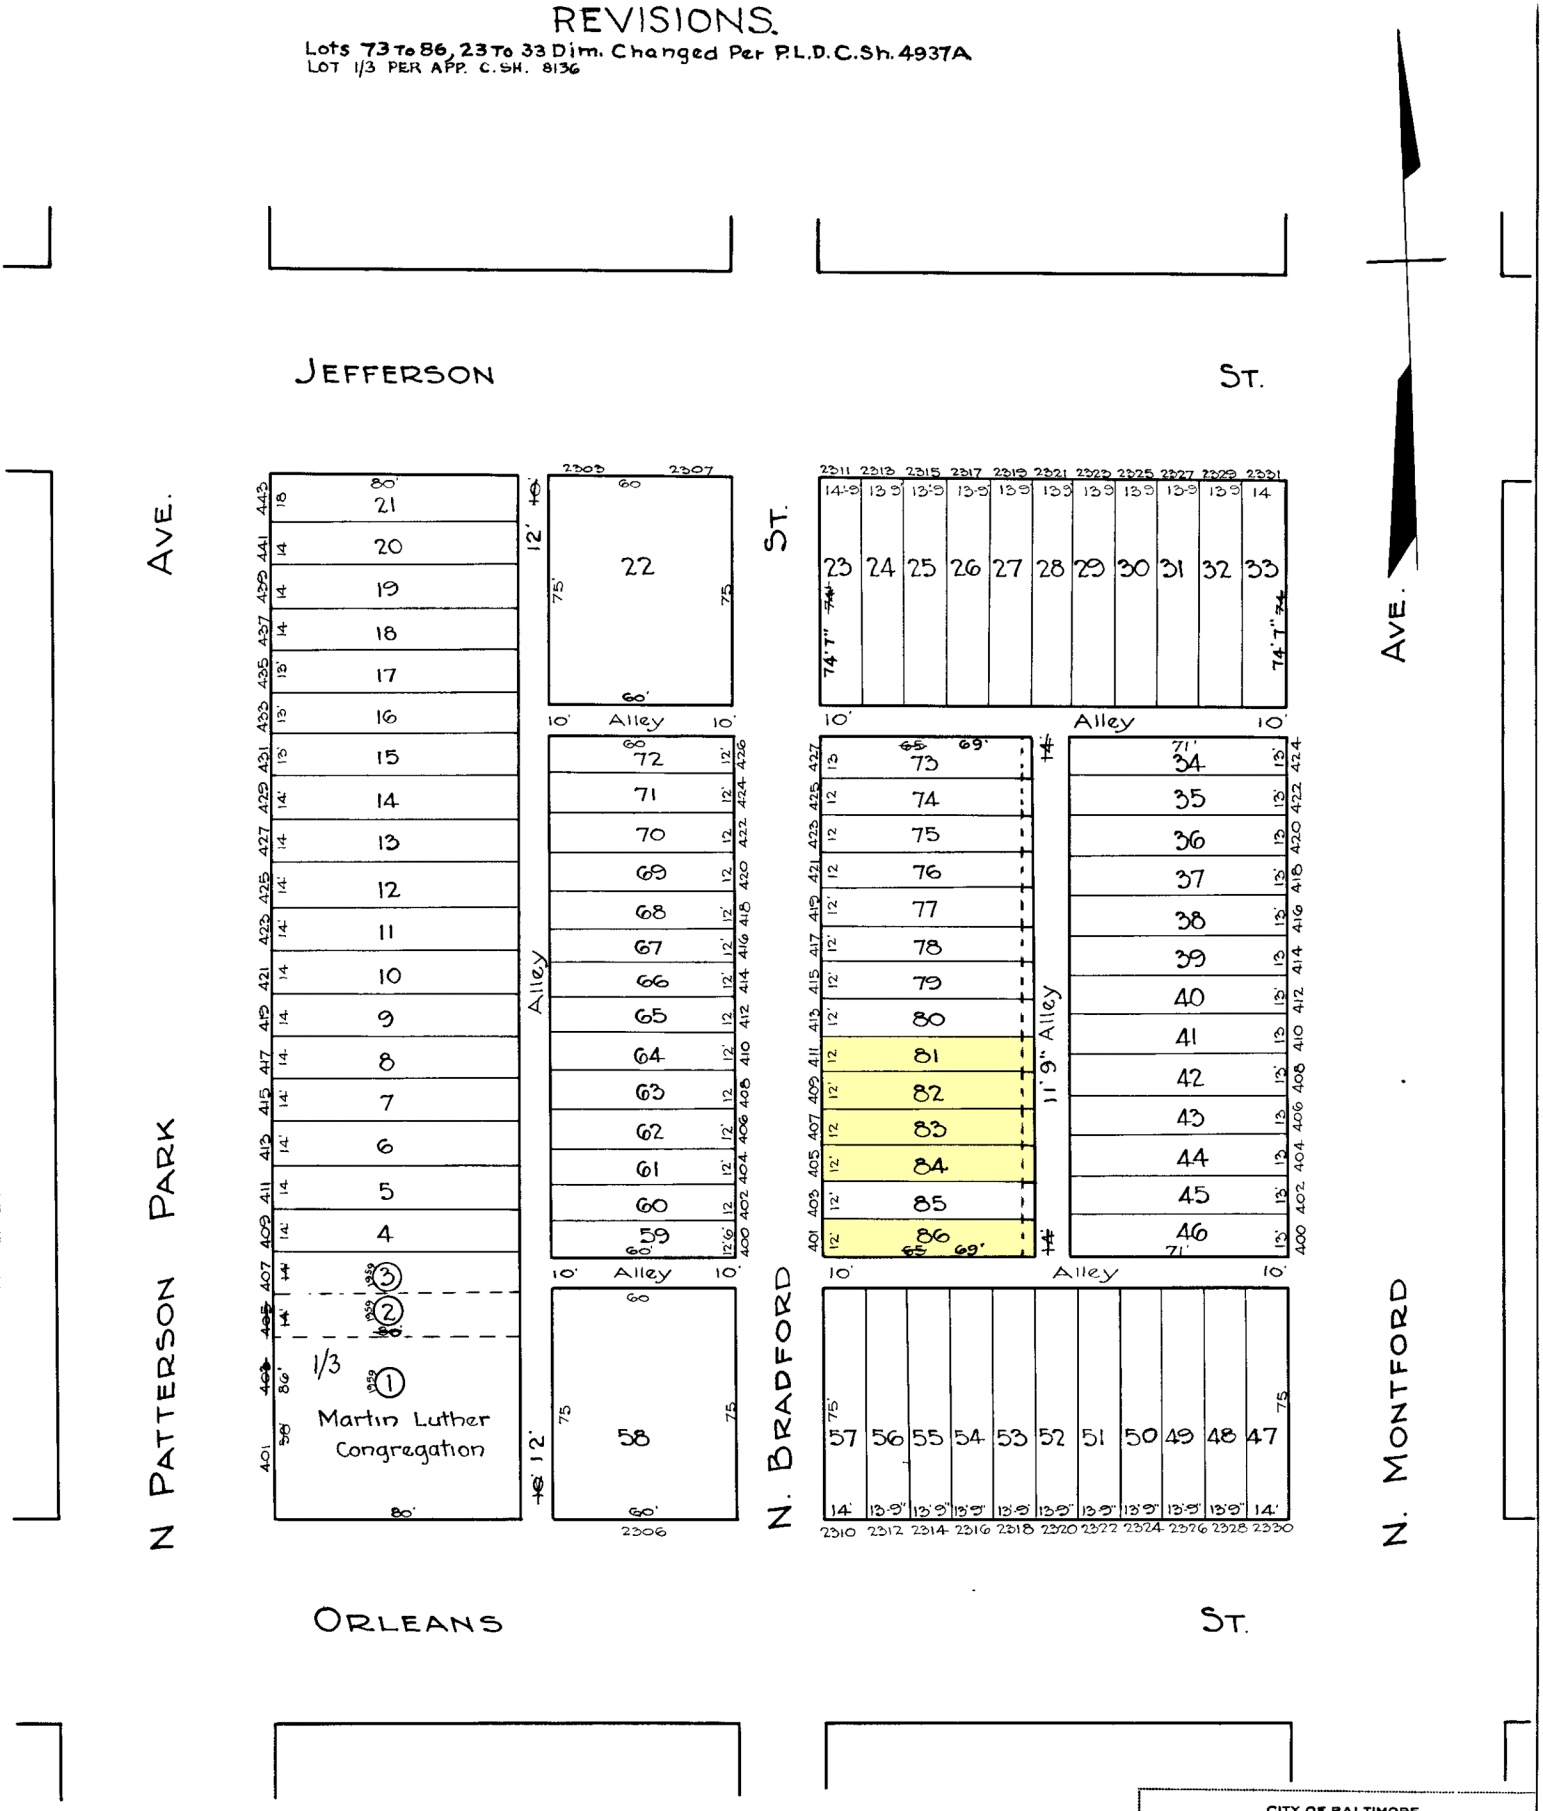


NOTICE

THIS IS A REAL PROPERTY PLAT AS PROVIDED FOR UNDER ARTICLE [illegible] OF THE CITY CHARTER IT IS COMPILED FROM TITLE AND OTHER SOURCES AND IS NOT AN AUTHENTIC SURVEY

CITY OF BALTIMORE
DEPARTMENT OF PUBLIC WORKS
BUREAU OF PLANS & SURVEYS
PROPERTY LOCATION DIVISION

WARD 6 SECTION 3
BLOCK 1671

SCALE 1" = 40-0" DATE MCH 1929

6 BAUERSFELD
TRACED BY C. GILBERT
LETTERED BY W.M. Lee
CHECKED BY W.M. Lee
RBLTZ ~ BAIN