MSA S1242-1183

Maryland State Archives

CHARLES COUNTY CIRCUIT COURT (Subdivision Plats, CH) Plat 74, MSA_S1242_1183. Date available 1955/06/20. Printed 06/22/2021.

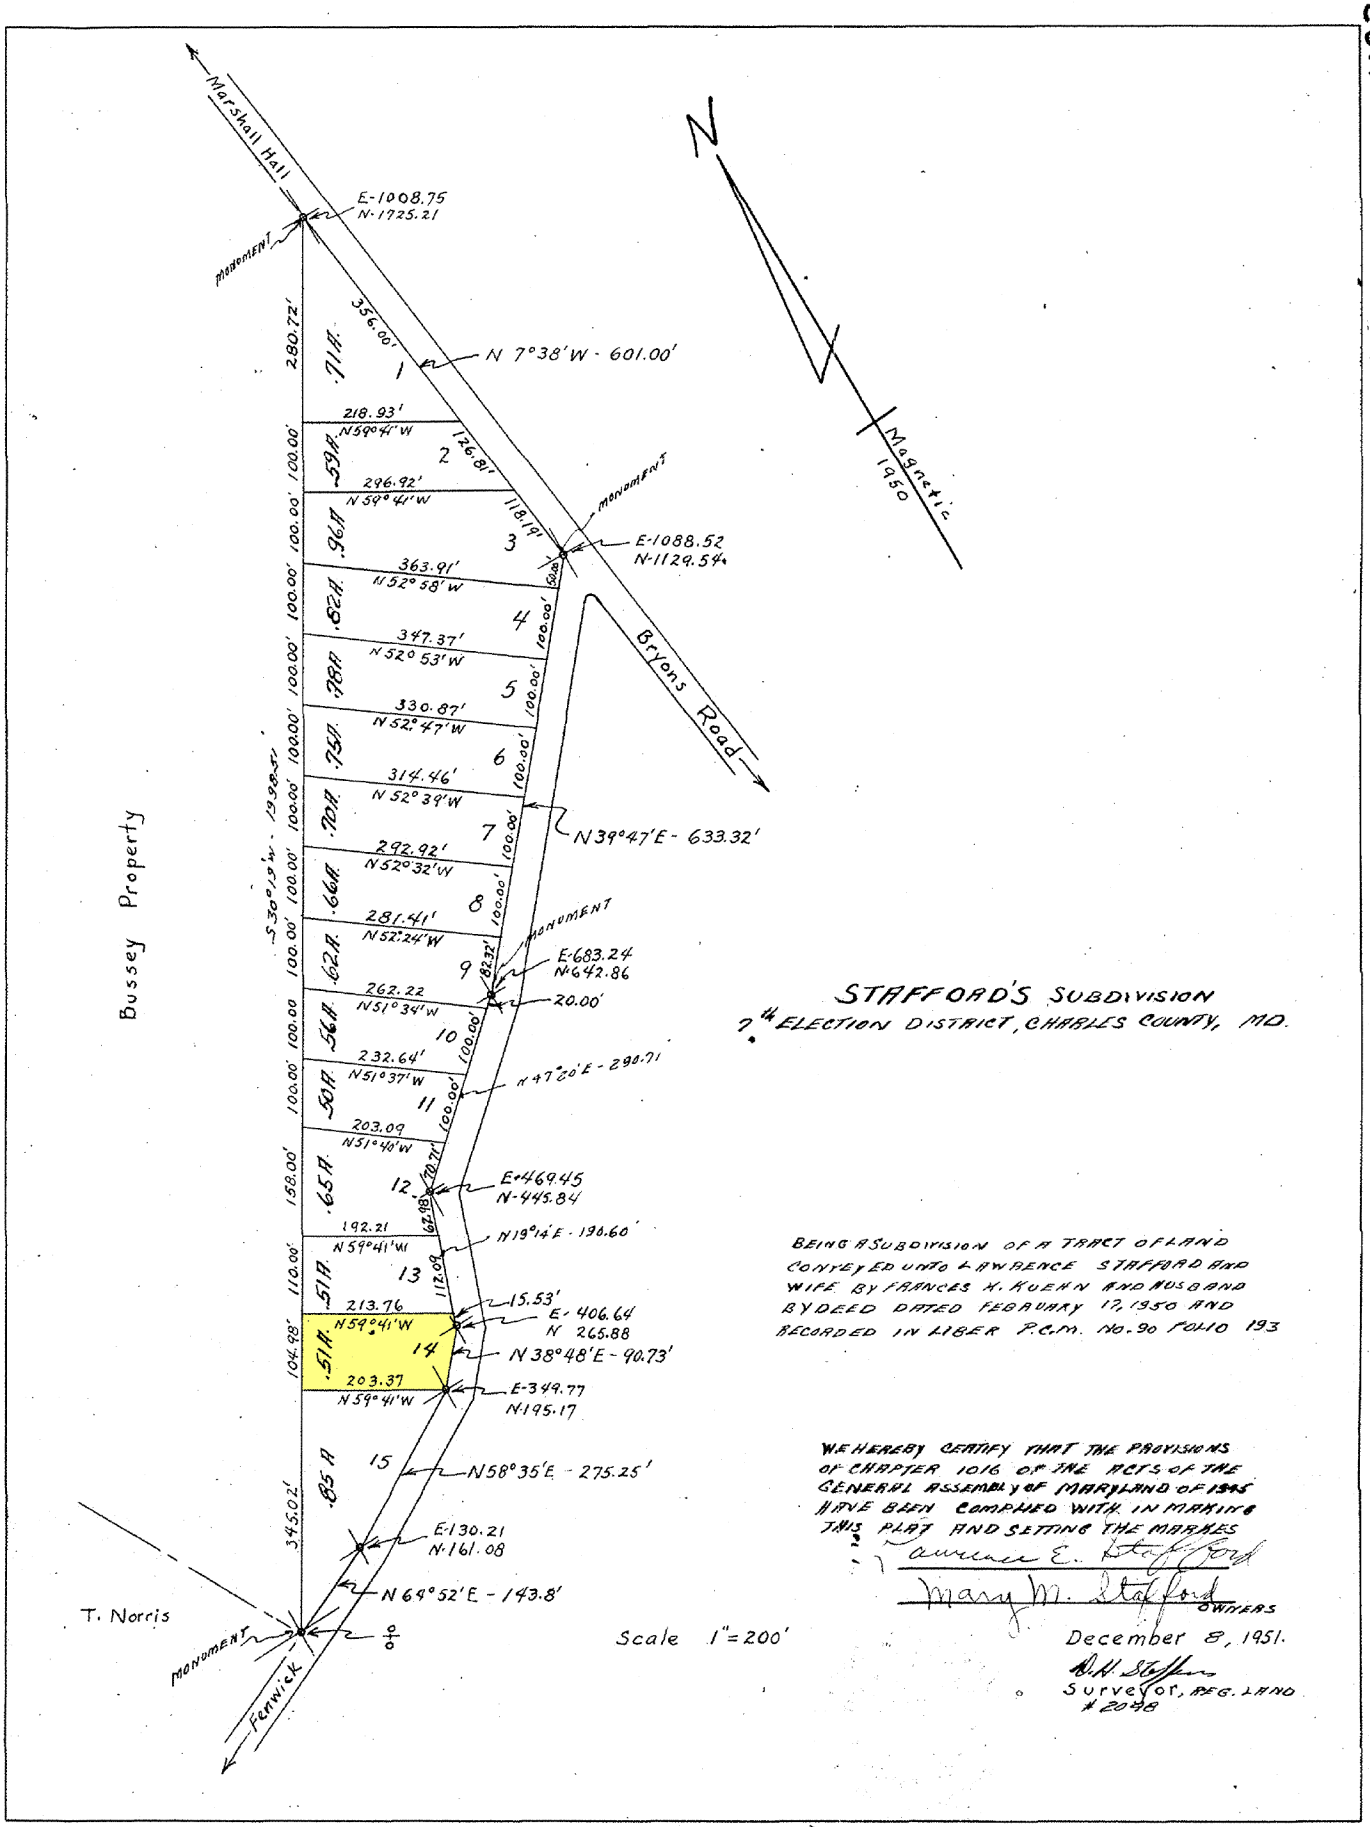

STAFFORD'S SUBDIVISION

7th ELECTION DISTRICT, CHARLES COUNTY, MD.

BEING A SUBDIVISION OF A TRACT OF LAND CONVEYED UNTO LAWRENCE STAFFORD AND WIFE BY FRANCES H. KUEHN AND HUSBAND BY DEED DATED FEBRUARY 17, 1950 AND RECORDED IN LIBER P.C.M. NO. 90 FOLIO 193

WE HEREBY CERTIFY THAT THE PROVISIONS OF CHAPTER 1016 OF THE ACTS OF THE GENERAL ASSEMBLY OF MARYLAND OF 1945 HAVE BEEN COMPLIED WITH IN MAKING THIS PLAT AND SETTING THE MARKERS

Lawrence E. Stafford

Mary M. Stafford
OWNERS

December 8, 1951.

A. H. Steffen
Surveyor, REG. LAND
2098

P18-7438