REVISIONS

Lots 1/9 to 30 per P.S., D.P. & Apps 2942/50 & 2951/59 C Sh. 3976
Lot 1/9 Per Deed C Sh 4098
Lot 29 Acreage Corrected Per B.S C Sh 4193
Lots 33-50 Per App 981 C.Sh. 4357
Lots 31 & 32 Per Apps 956-7 C.Sh. 4357
Lots 1/9, 10, 29 & 30 Per App 649 C.Sh 4625
LOT 29/30 PER FIELD & P.L.S, C.S.H. 978.
Lots 29/30 & 31 PER D., PAD, B.S. & P.L.S.; C.SH. 76-367.
LOT 1/10 DIV. PER DEED, C.SH. 76-367

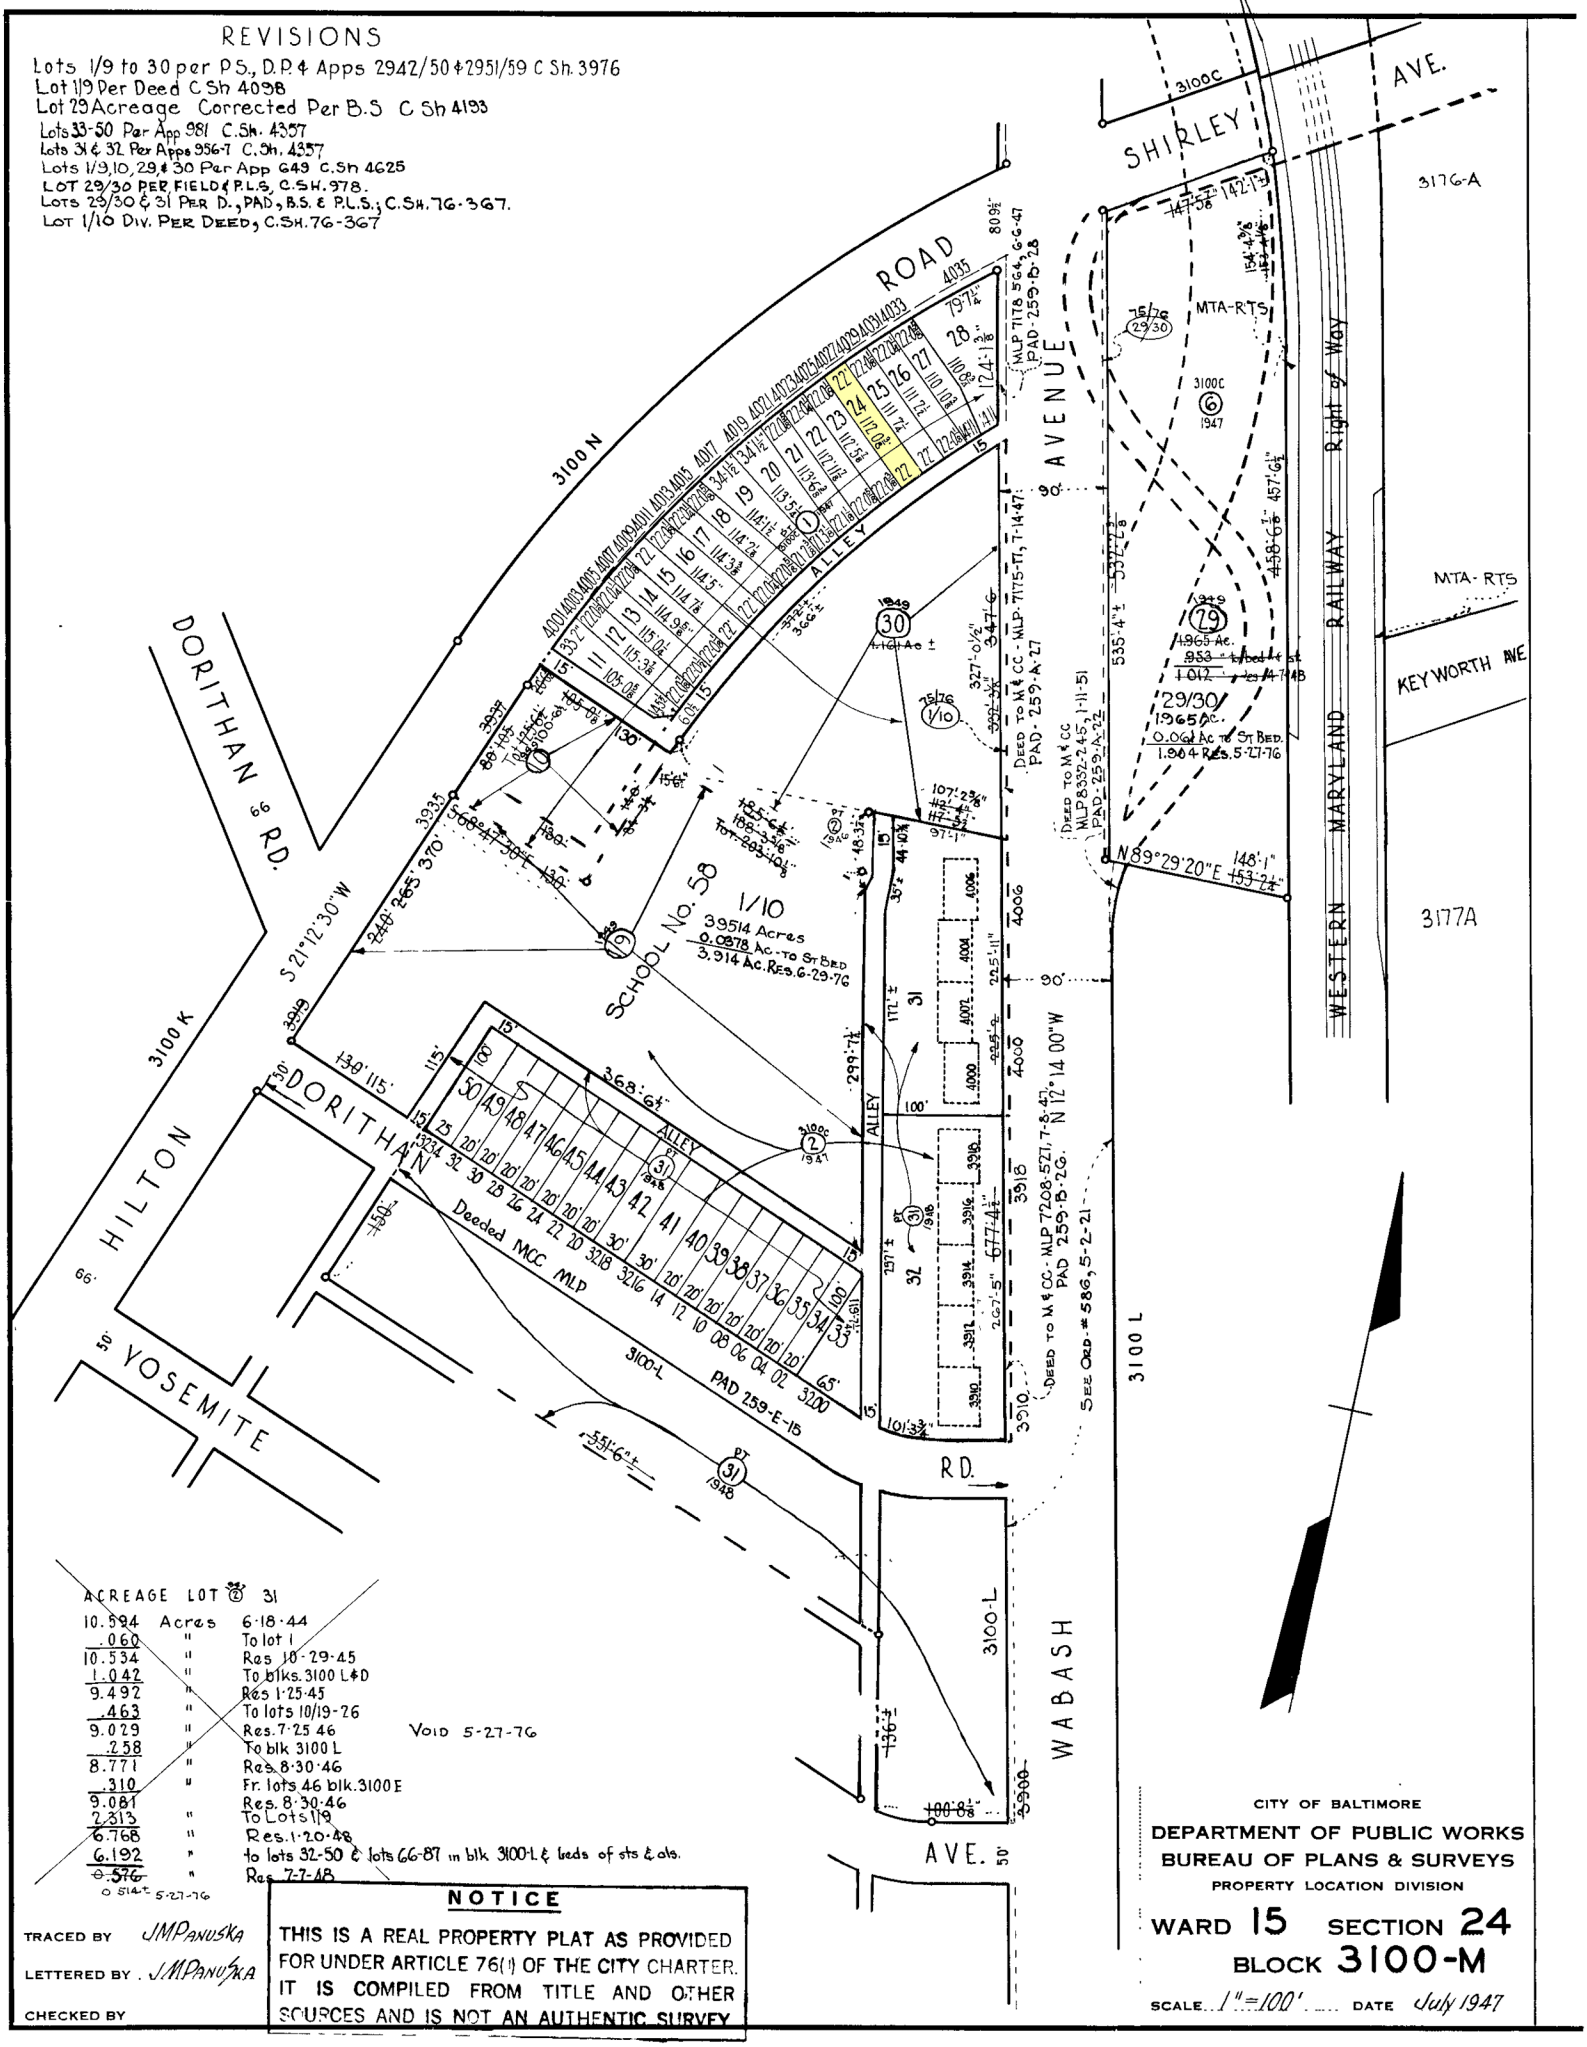


ACREAGE LOT 31

| | | |
|---|---|---|
| 10.594 | Acres | 6-18-44 |
| .060 | " | To lot 1 |
| 10.534 | " | Res 10-29-45 |
| 1.042 | " | To blks. 3100 L & D |
| 9.492 | " | Res 1-25-45 |
| .463 | " | To lots 10/19-26 |
| 9.029 | " | Res. 7-25 46 |
| .258 | " | To blk 3100 L |
| 8.771 | " | Res. 8-30-46 |
| .310 | " | Fr. lots 46 blk. 3100 E |
| 9.081 | " | Res. 8-30-46 |
| 2.313 | " | To Lots 1/9 |
| 6.768 | " | Res. 1-20-48 |
| 6.192 | " | to lots 32-50 & lots 66-87 in blk 3100-L & beds of sts & als. |
| ~~0.576~~ | " | Res 7-7-48 |

0.514± 5-27-76

TRACED BY JMPanuska

LETTERED BY JMPanuska

CHECKED BY

**NOTICE**

THIS IS A REAL PROPERTY PLAT AS PROVIDED FOR UNDER ARTICLE 76(1) OF THE CITY CHARTER. IT IS COMPILED FROM TITLE AND OTHER SOURCES AND IS NOT AN AUTHENTIC SURVEY

CITY OF BALTIMORE
DEPARTMENT OF PUBLIC WORKS
BUREAU OF PLANS & SURVEYS
PROPERTY LOCATION DIVISION

WARD 15 SECTION 24
BLOCK 3100-M

SCALE 1" = 100' DATE July 1947