REVISIONS
Lot 99 Divided Per. App. 22 C Sh. No. 4294
Lots 99 & 100 Dim. & Ho. No's Changed Per B.S. & Deed C.Sh 4537A
LOTS 1 & 49 DIM. CHANGE PER. DEED C. SH. 85-307

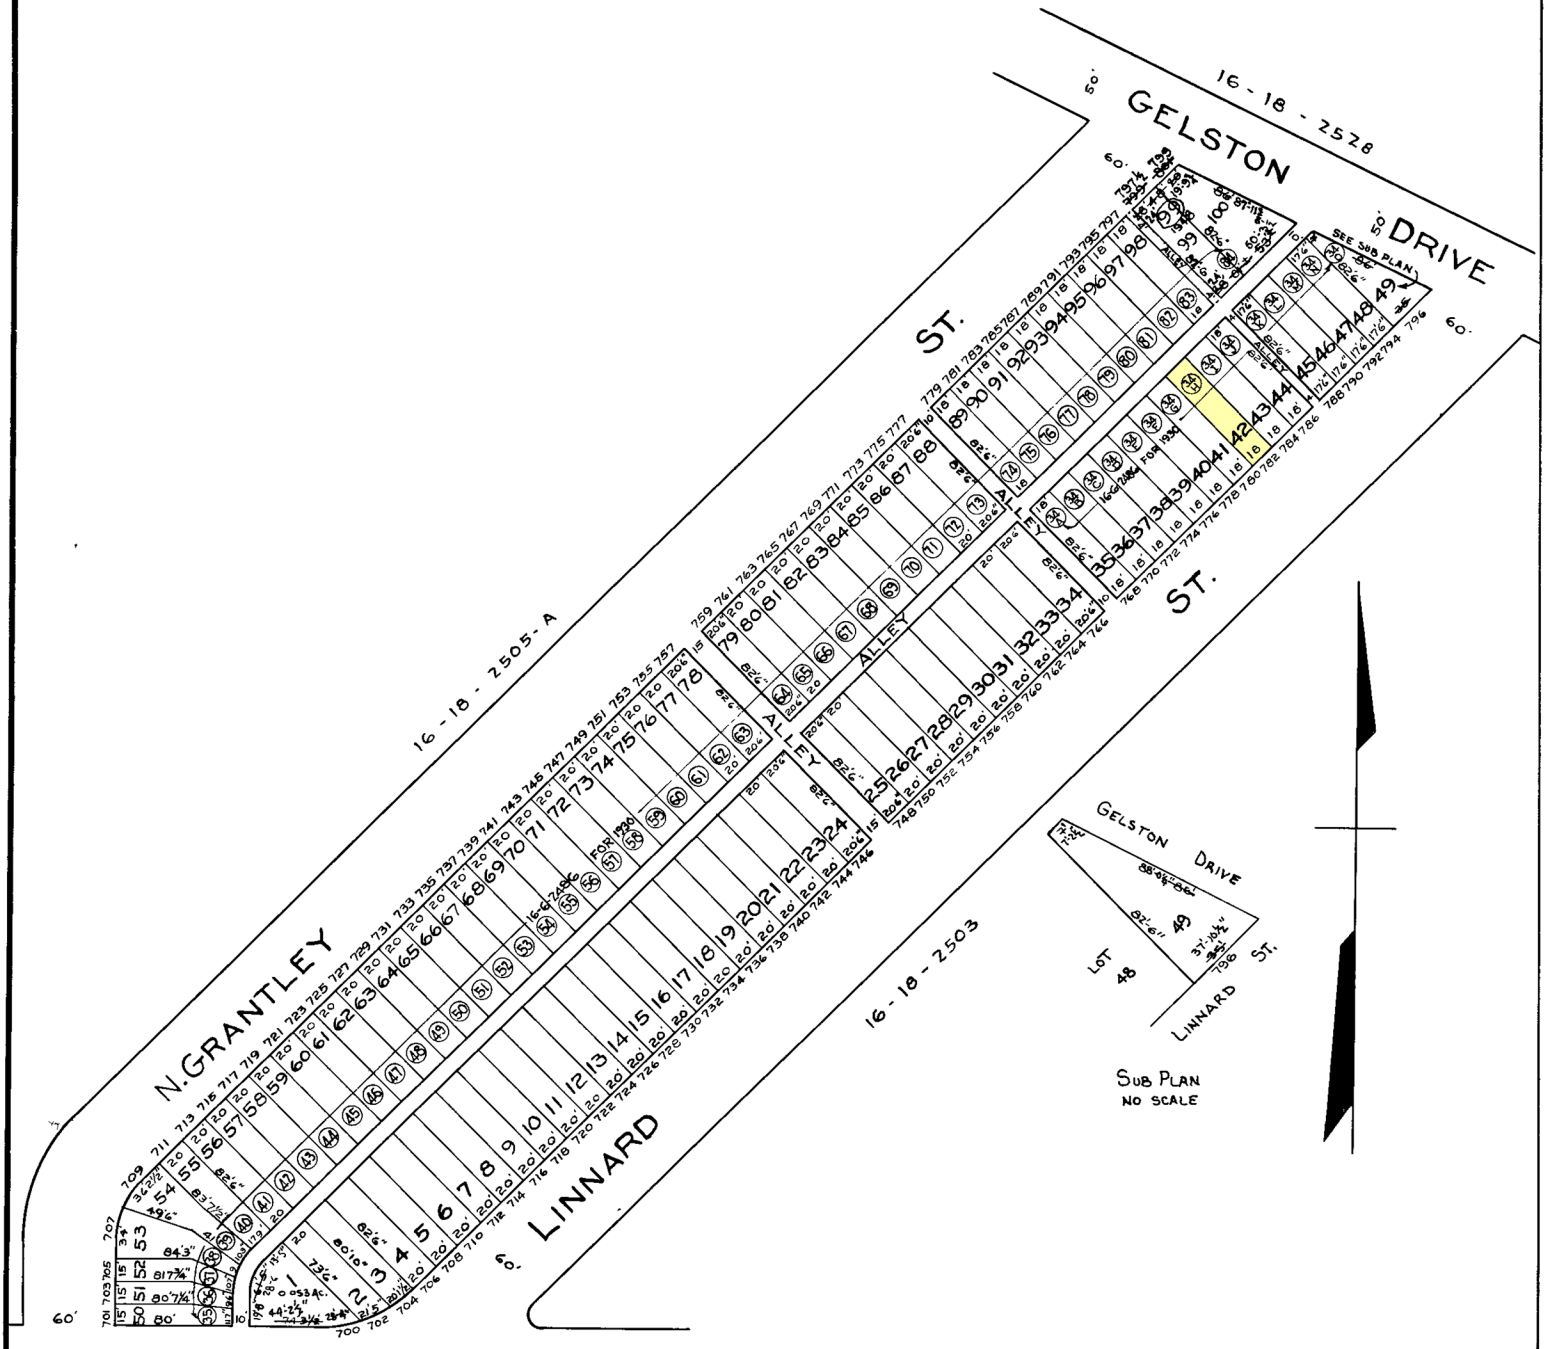

NOTICE

THIS IS A REAL PROPERTY PLAT AS PROVIDED FOR UNDER ARTICLE 761 OF THE CITY CHARTER IT IS COMPILED FROM TITLE AND OTHER SOURCES AND IS NOT AN ACCURATE SURVEY

NOTE:

BLOCK 16-6-2499C FOR 1940.

TRACED BY G. Baumsfeld
LETTERED BY G. Baumsfeld
CHECKED BY

CITY OF BALTIMORE
DEPARTMENT OF PUBLIC WORKS
BUREAU OF PLANS & SURVEYS
PROPERTY LOCATION DIVISION

WARD 16 SECTION 18
BLOCK 2504

SCALE 1 IN. = 80 FT. DATE October 1929