REVISIONS.

Lot 64/65 Ass'd. IN P.S., Per B of A, C.Sh. 5275.

Lot 63 Lot No Changed Per R.L.D. C.Sh. 5279 A

Lot 66 Per R.L.D. C Sh 8080 A

Lot 67 Per D of A C Sh 8638

Lot 7 No. No. Per App. C. Sh. 9212-A.

Lot 67 To PSC Account C Sh 85-352

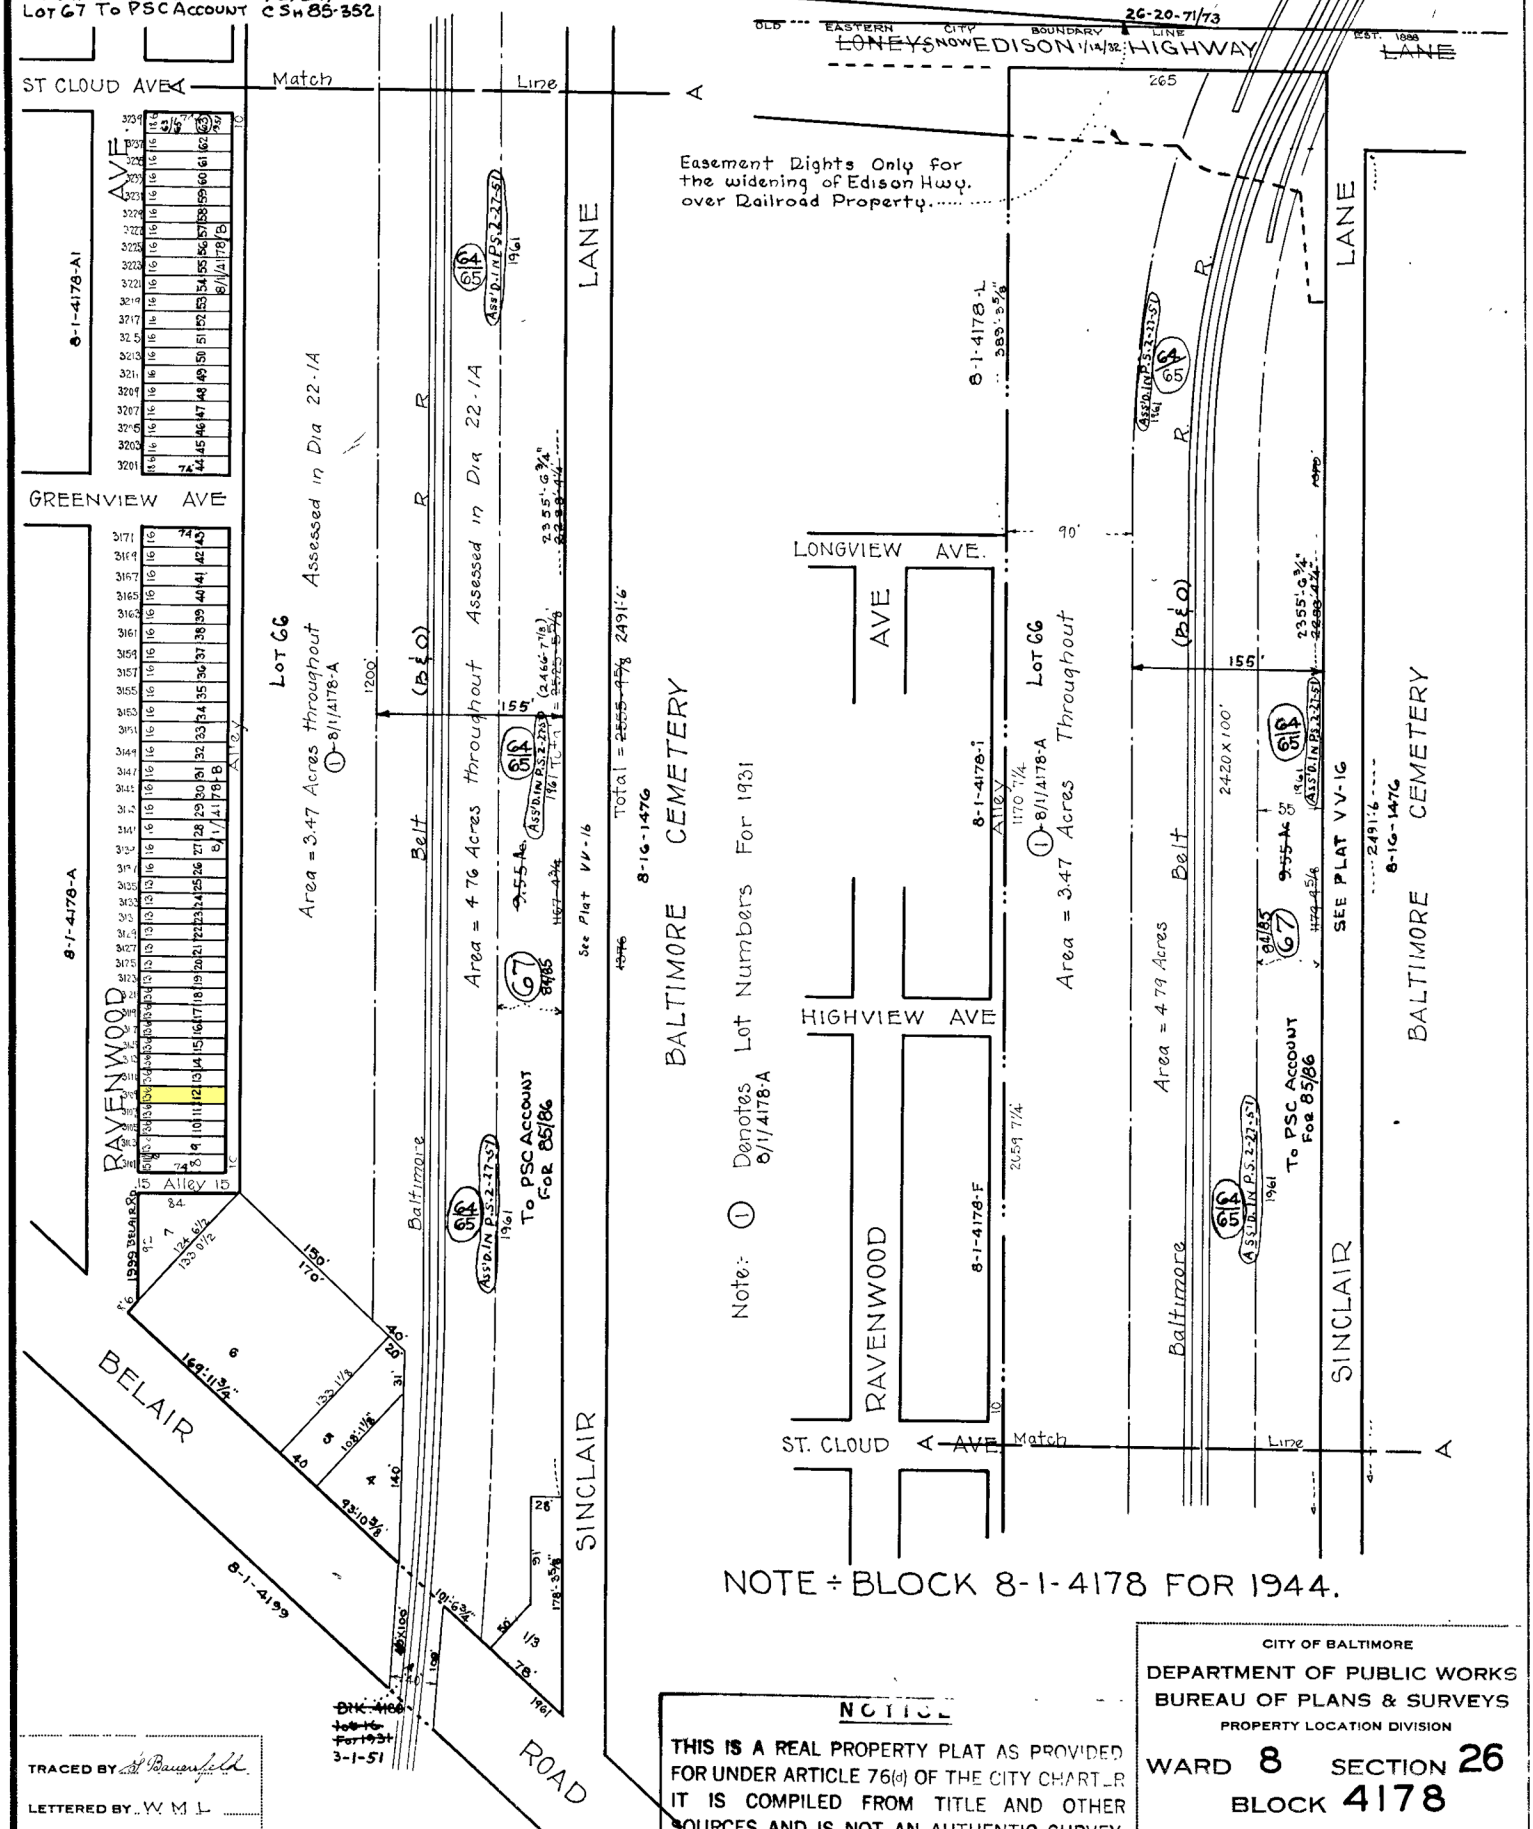

NOTE ÷ BLOCK 8-1-4178 FOR 1944.

NOTICE

THIS IS A REAL PROPERTY PLAT AS PROVIDED FOR UNDER ARTICLE 76(d) OF THE CITY CHARTER IT IS COMPILED FROM TITLE AND OTHER SOURCES AND IS NOT AN AUTHENTIC SURVEY

CITY OF BALTIMORE

DEPARTMENT OF PUBLIC WORKS

BUREAU OF PLANS & SURVEYS

PROPERTY LOCATION DIVISION

WARD 8 SECTION 26

BLOCK 4178

SCALE 1"=100'-0" DATE July 1930

TRACED BY L. Bauersfeld

LETTERED BY W M L

CHECKED BY