WICOMICO COUNTY CIRCUIT COURT (Land Records) MSB 1162, p. 0560, MSA_CE100_1136. Date available 01/14/2005. Printed 03/09/2022.



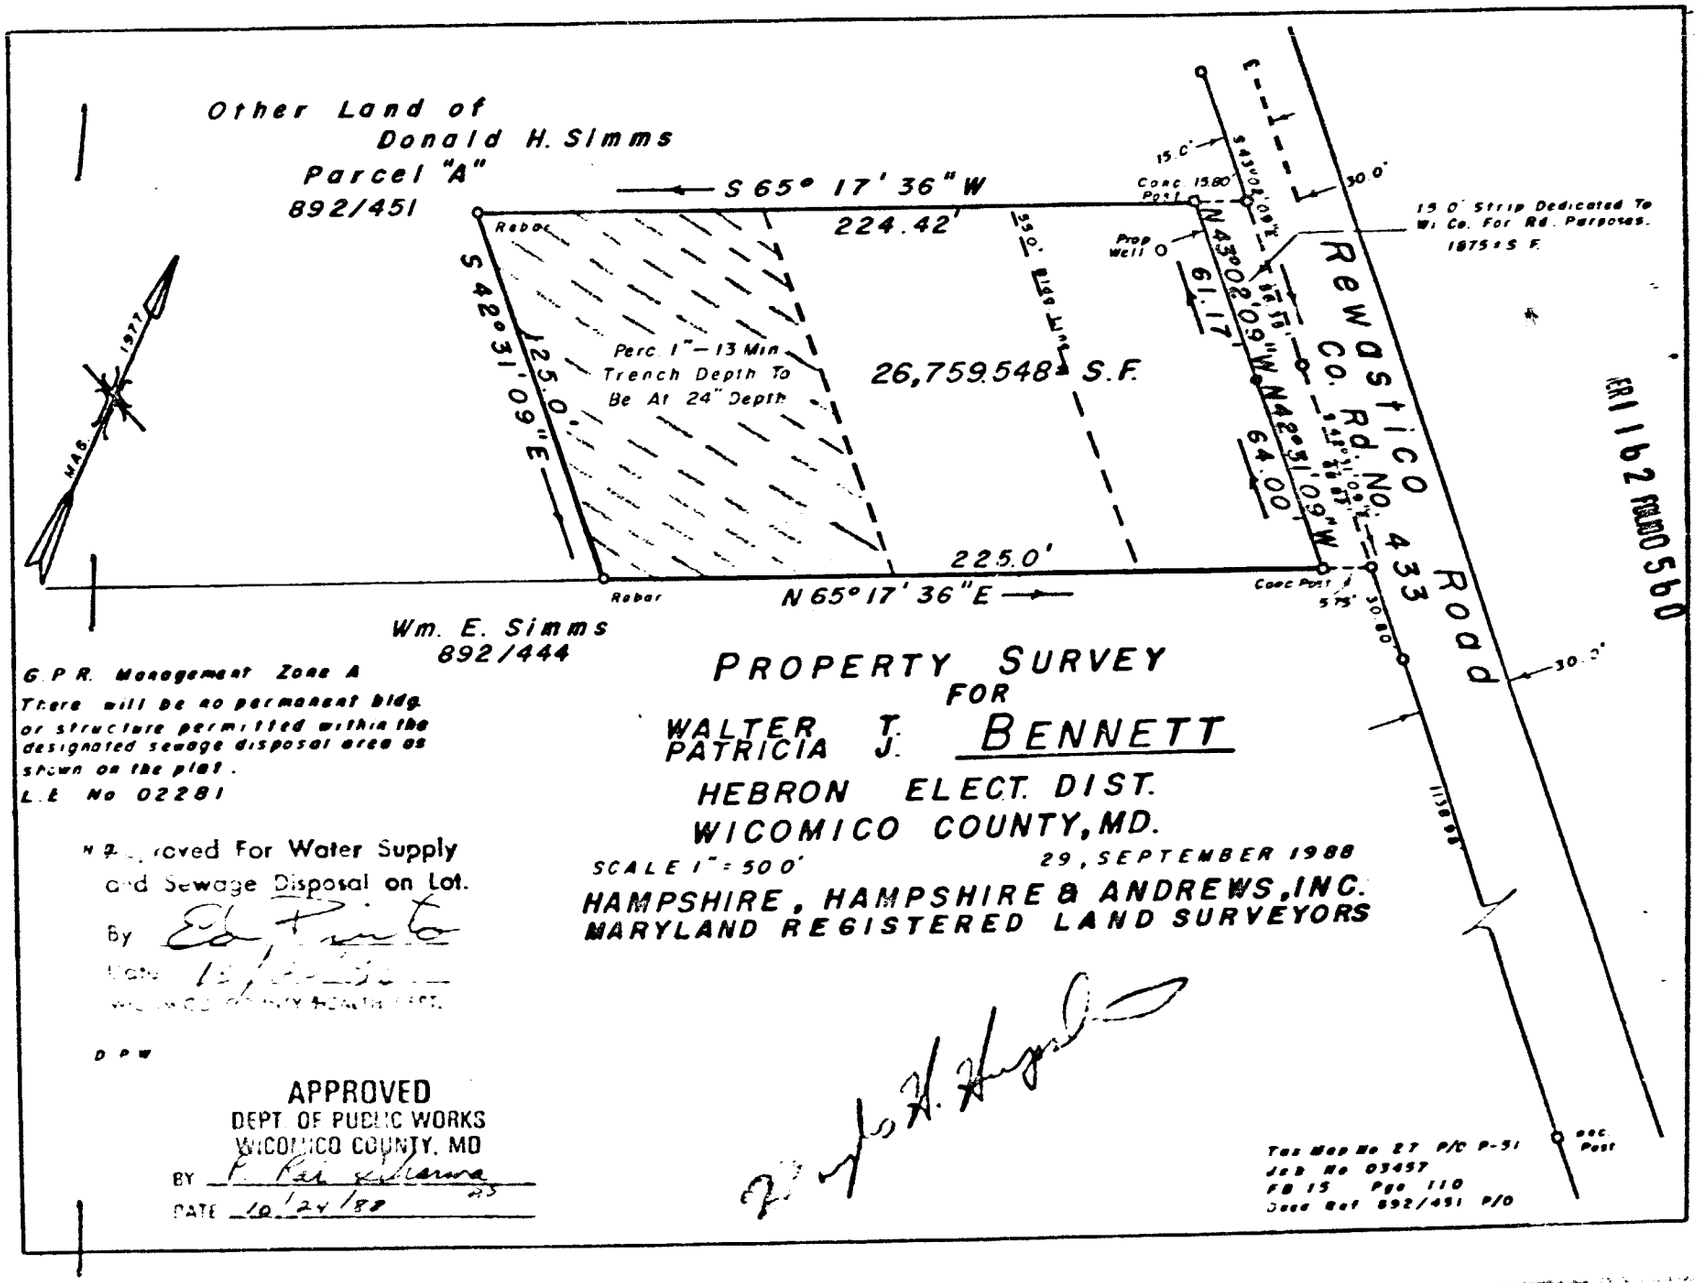


G.P.R. Management Zone A
There will be no permanent bldg. or structure permitted within the designated sewage disposal area as shown on the plat.
L.E. No 02281

Approved For Water Supply and Sewage Disposal on Lot.
By
Date
Wicomico County Health Dept.

D.P.W.

APPROVED
DEPT. OF PUBLIC WORKS
WICOMICO COUNTY, MD
BY
DATE 10/24/88

# PROPERTY SURVEY
FOR
WALTER T.
PATRICIA J. BENNETT
HEBRON ELECT. DIST.
WICOMICO COUNTY, MD.

SCALE 1" = 50'
29, SEPTEMBER 1988

HAMPSHIRE, HAMPSHIRE & ANDREWS, INC.
MARYLAND REGISTERED LAND SURVEYORS

Received for Record 2/03/88 and recorded in the Land Records of Wicomico County, Maryland in Liber M.S.B. No. 1162 Folios 560
Mark L. Bowen Clerk

MSB 1162 PG 0560