REVISIONS

LOT 4 PER DEED C.SH.1226
LOTS 5 & 6 CORR PER DEEDS C.SH 82-505

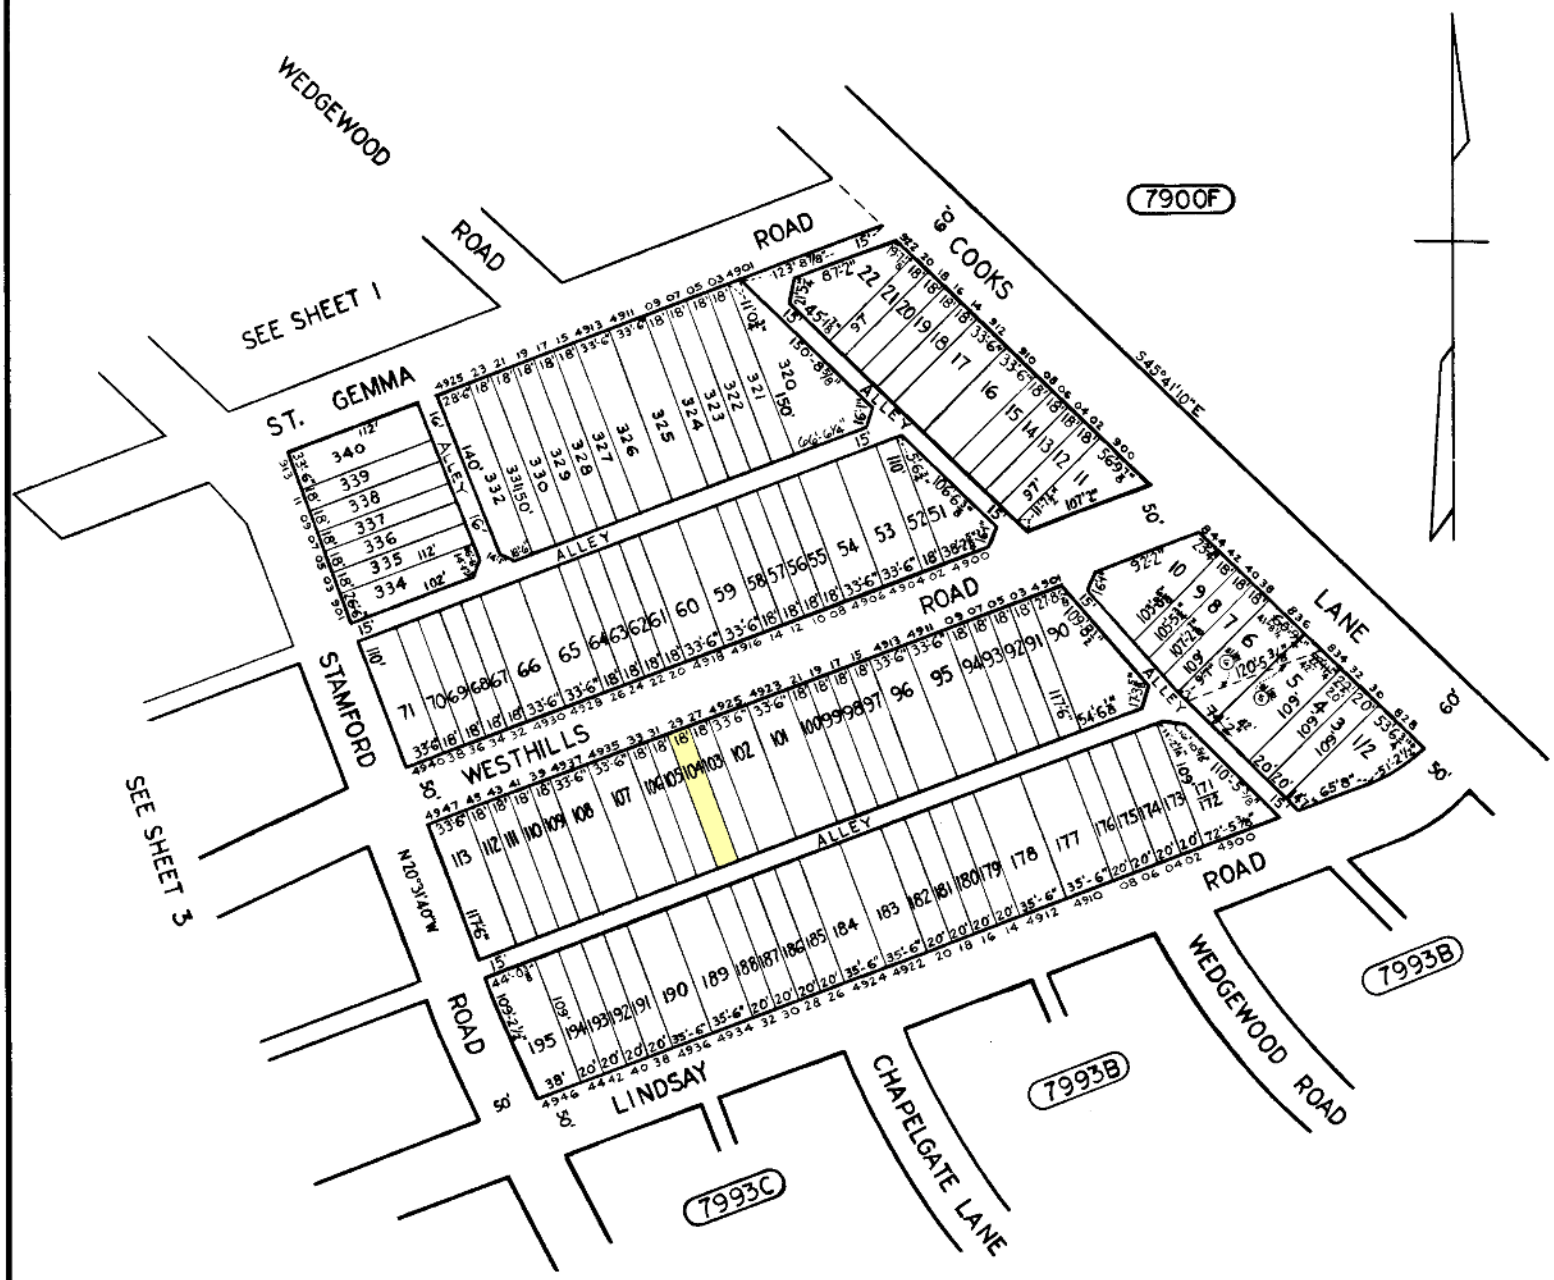

SHEETS IN SET OF 3
SHEET NO. 2

CITY OF BALTIMORE
DEPARTMENT OF PUBLIC WORKS

PROPERTY LOCATION DIVISION

WARD 28 SECTION 5

BLOCK 7993 A

SCALE 1" = 100' DATE MAY 1966

TRACED BY T.E.B.

LETTERED BY

CHECKED BY

NOTICE

THIS IS A REAL PROPERTY PLAT AS PROVIDED FOR UNDER ARTICLE 76(d) OF THE CITY CHARTER IT IS COMPILED FROM TITLE AND OTHER SOURCES AND IS NOT AN AUTHENTIC SURVEY.