REVISIONS

Lot 92 Ho No. Per P.L.D in field C.Sh 7942A
LOTS 44 & 45 CH. PER D OF A.; C.SH. 9430.
LOTS 90 & 91 CONS'D PER APP.; C.SH. 333
LOT G7/68 DIV PER DEED C.SH 86-139

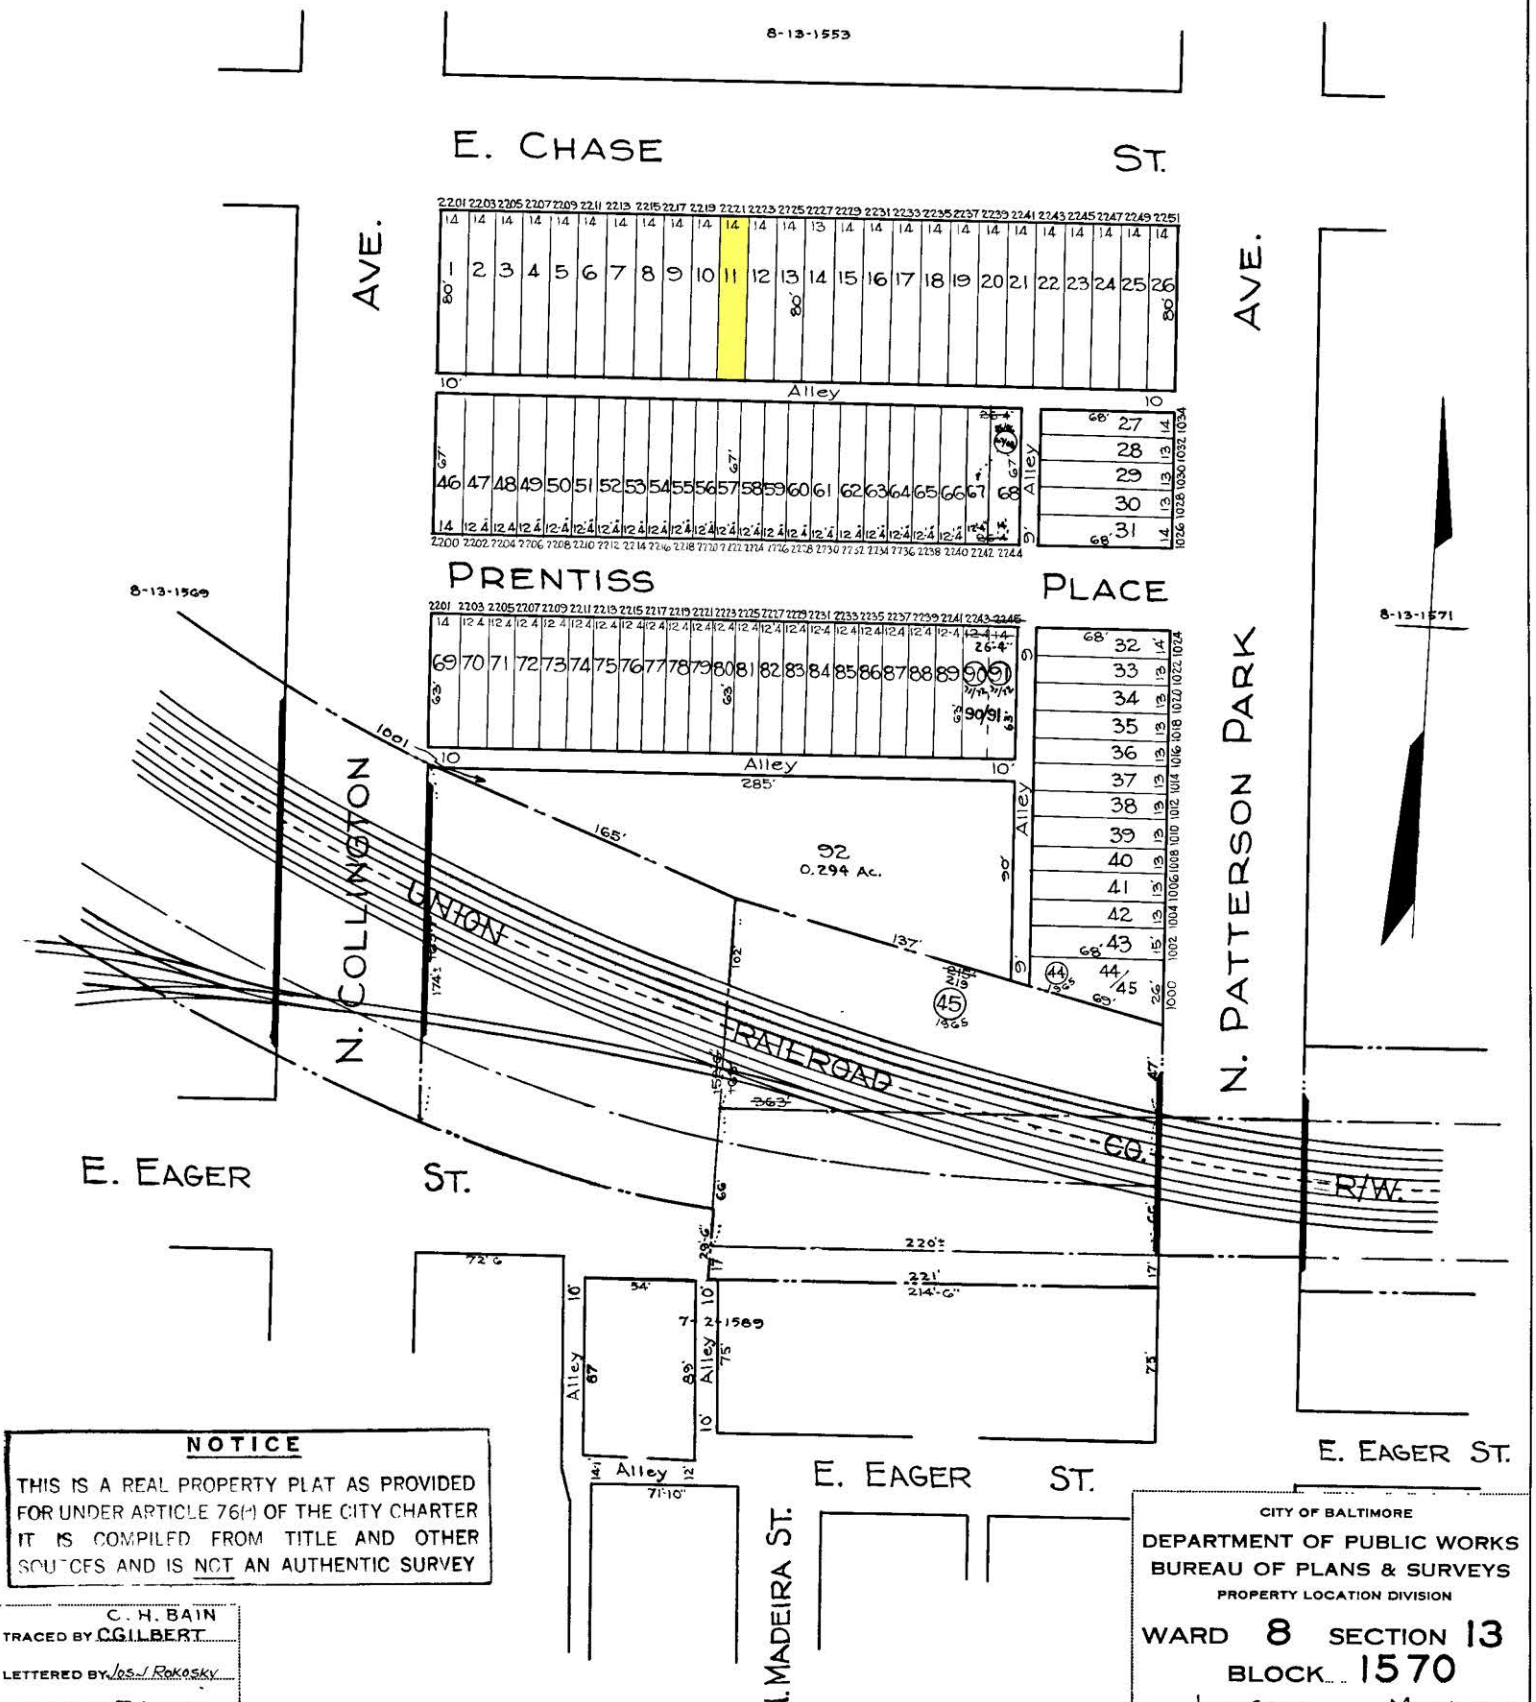

NOTICE

THIS IS A REAL PROPERTY PLAT AS PROVIDED FOR UNDER ARTICLE 76(H) OF THE CITY CHARTER IT IS COMPILED FROM TITLE AND OTHER SOURCES AND IS NOT AN AUTHENTIC SURVEY

C. H. BAIN
TRACED BY C.G.I.L.BERT
LETTERED BY Jos. J. Rokosky
CHECKED BY R. LITZ
J.J.R - BAIN

CITY OF BALTIMORE
DEPARTMENT OF PUBLIC WORKS
BUREAU OF PLANS & SURVEYS
PROPERTY LOCATION DIVISION

WARD 8 SECTION 13
BLOCK 1570

SCALE 1 INCH = 60 FT. DATE March 1929