REVISIONS.
Lots, 1-3A per App. 639/54 5-31-35 C.Sh.1022
Dim. for Blk. per S. Field-Lee " "
Lots 8 to 11 Change Dim. Per. App. 227/234 C.Sh. 1146
" 22 " " " " " "
" 22 To 31 " " " deed " 1415
Block Revised Per P.S. & B of A, C.Sh. 3494.
Lots 22/23 & 26/30 Description Corr. Per P.L.D. Ch.Sh. 6157-A

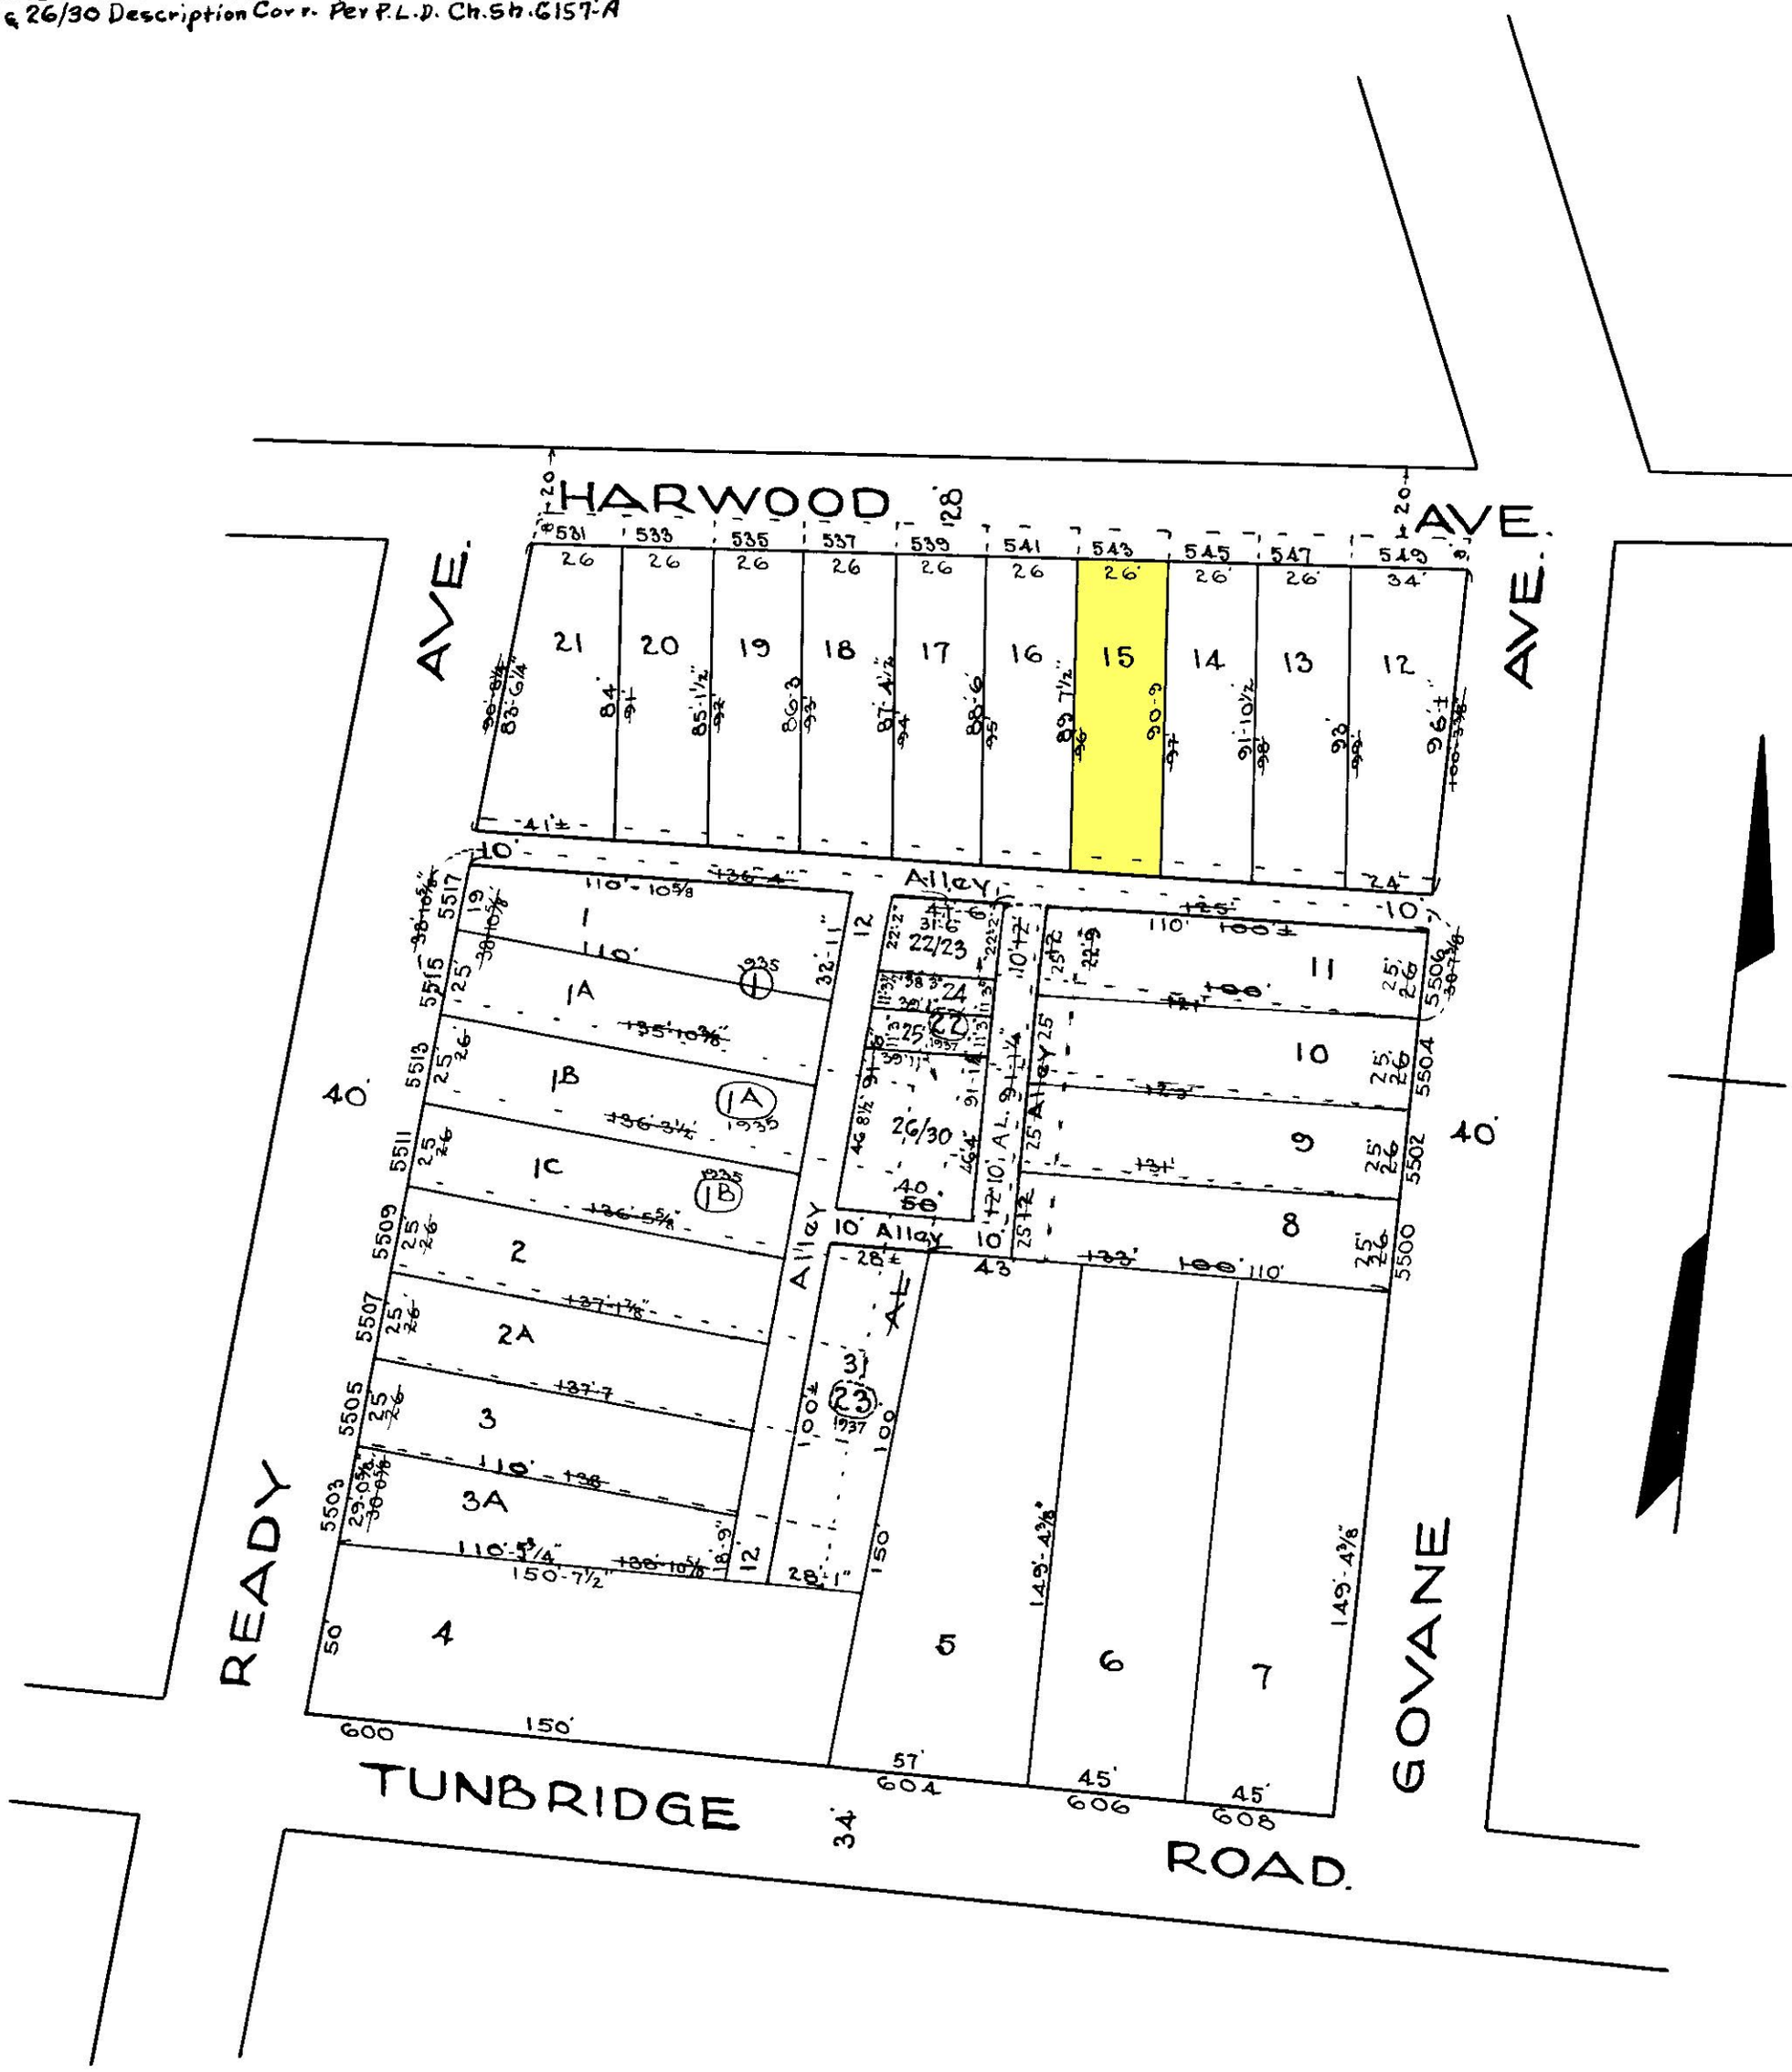

NOTICE

THIS IS A REAL PROPERTY PLAT AS PROVIDED FOR UNDER ARTICLE 76(d) OF THE CITY CHARTER IT IS COMPILED FROM TITLE AND OTHER SOURCES AND IS NOT AN AUTHENTIC SURVEY

NOTE ÷ BLOCK 27-10-5150 FOR 1946.

NOTE ÷ BLOCK 27-10-4A FOR 1941.

TRACED BY C R W.

LETTERED BY C R W

CHECKED BY

5150

CITY OF BALTIMORE
DEPARTMENT OF PUBLIC WORKS
BUREAU OF PLANS & SURVEYS
PROPERTY LOCATION DIVISION

WARD 27 SECTION 53
BLOCK 5150

SCALE 1"=50 DATE Aug 1935