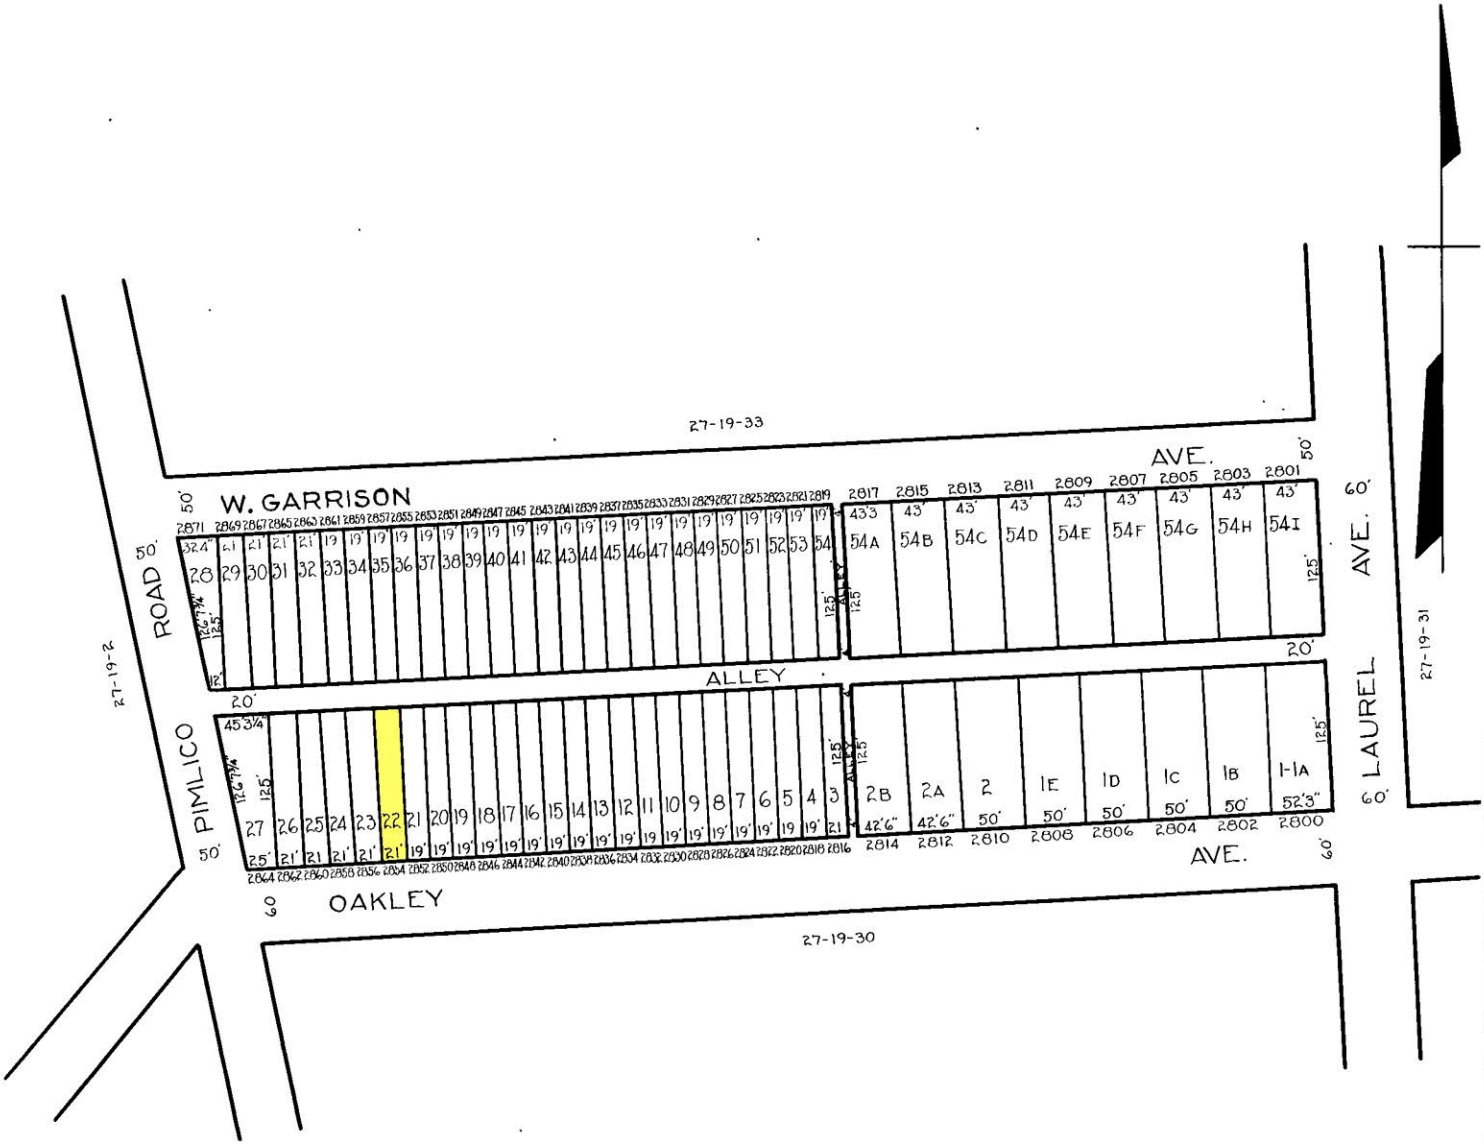

NOTICE

THIS IS A REAL PROPERTY PLAT AS PROVIDED FOR UNDER ARTICLE 76(9) OF THE CITY CHARTER. IT IS COMPILED FROM TITLE AND OTHER SOURCES AND IS NOT AN AUTHENTIC SURVEY.

NOTE: BLOCK 27-19-32 For 1941

TRACED BY M C STUMPF

LETTERED BY S Bauersfeld

CHECKED BY

~~4747~~

CITY OF BALTIMORE

DEPARTMENT OF PUBLIC WORKS

BUREAU OF PLANS & SURVEYS

PROPERTY LOCATION DIVISION

WARD 27 SECTION 19

BLOCK 4747-A

SCALE 1IN = 100 FT. DATE OCT 1931