REVISIONS

Lots 33 Thru 44 Cons'd Per Deed, C Sh. 144, 145
LOT 32A PER; DEED C.SH. 521

Alley Closed By Ord. 597
Dated July 13, 1865

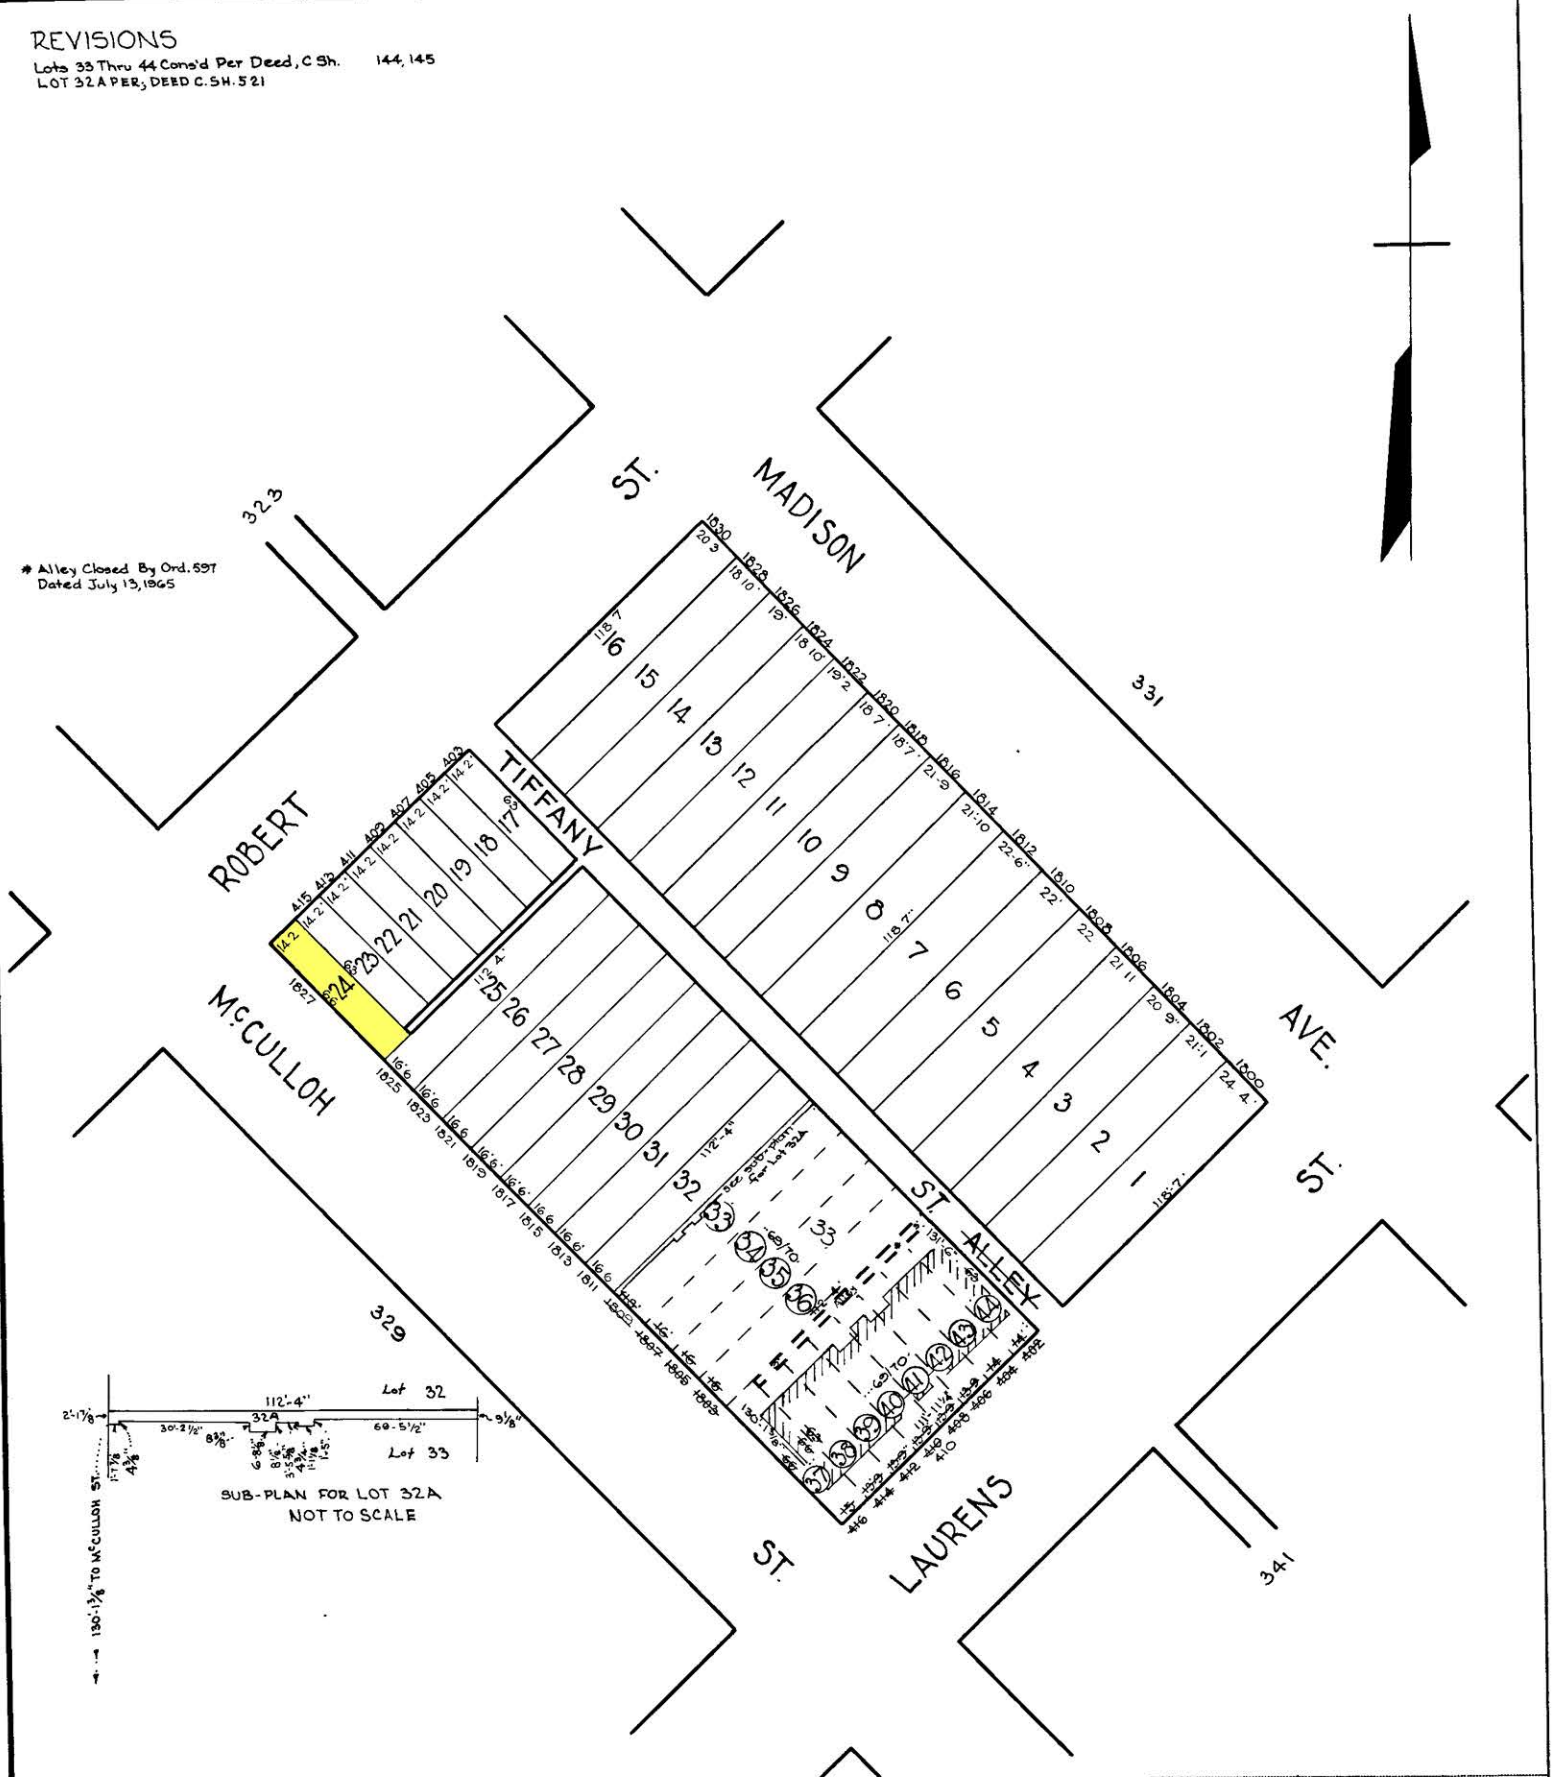

NOTICE

THIS IS A REAL PROPERTY PLAT AS PROVIDED FOR UNDER ARTICLE 76(1) OF THE CITY CHARTER IT IS COMPILED FROM TITLE AND OTHER SOURCES AND IS NOT AN AUTHENTIC SURVEY

TRACED BY S.Moorehead
LETTERED BY W.M Lee
CHECKED BY

CITY OF BALTIMORE
DEPARTMENT OF PUBLIC WORKS
BUREAU OF SURVEYS
PROPERTY LOCATION DIVISION

WARD 14 SECTION 13
BLOCK 330

SCALE 1" = 50'-0" DATE July 1929