REVISIONS
Lot, 1/2 per App. 1779, 11-14-35 C.Sh. 1079.
Lot - 23 Rev. Par. Deed, Field - Bauersfield M. Ch. 1474-A
LOTS 1/2 & 3 CONS'D PER APP. 100 C SH 4887.
DIM. LOT 4 & 5 CORRECTED PER DEED C. SH 4888
LOTS 1/2 & 3 PER DEED; C.SH. 1232
LOT 1/3 PER O.O. & FIELD; C.SH. 77-136

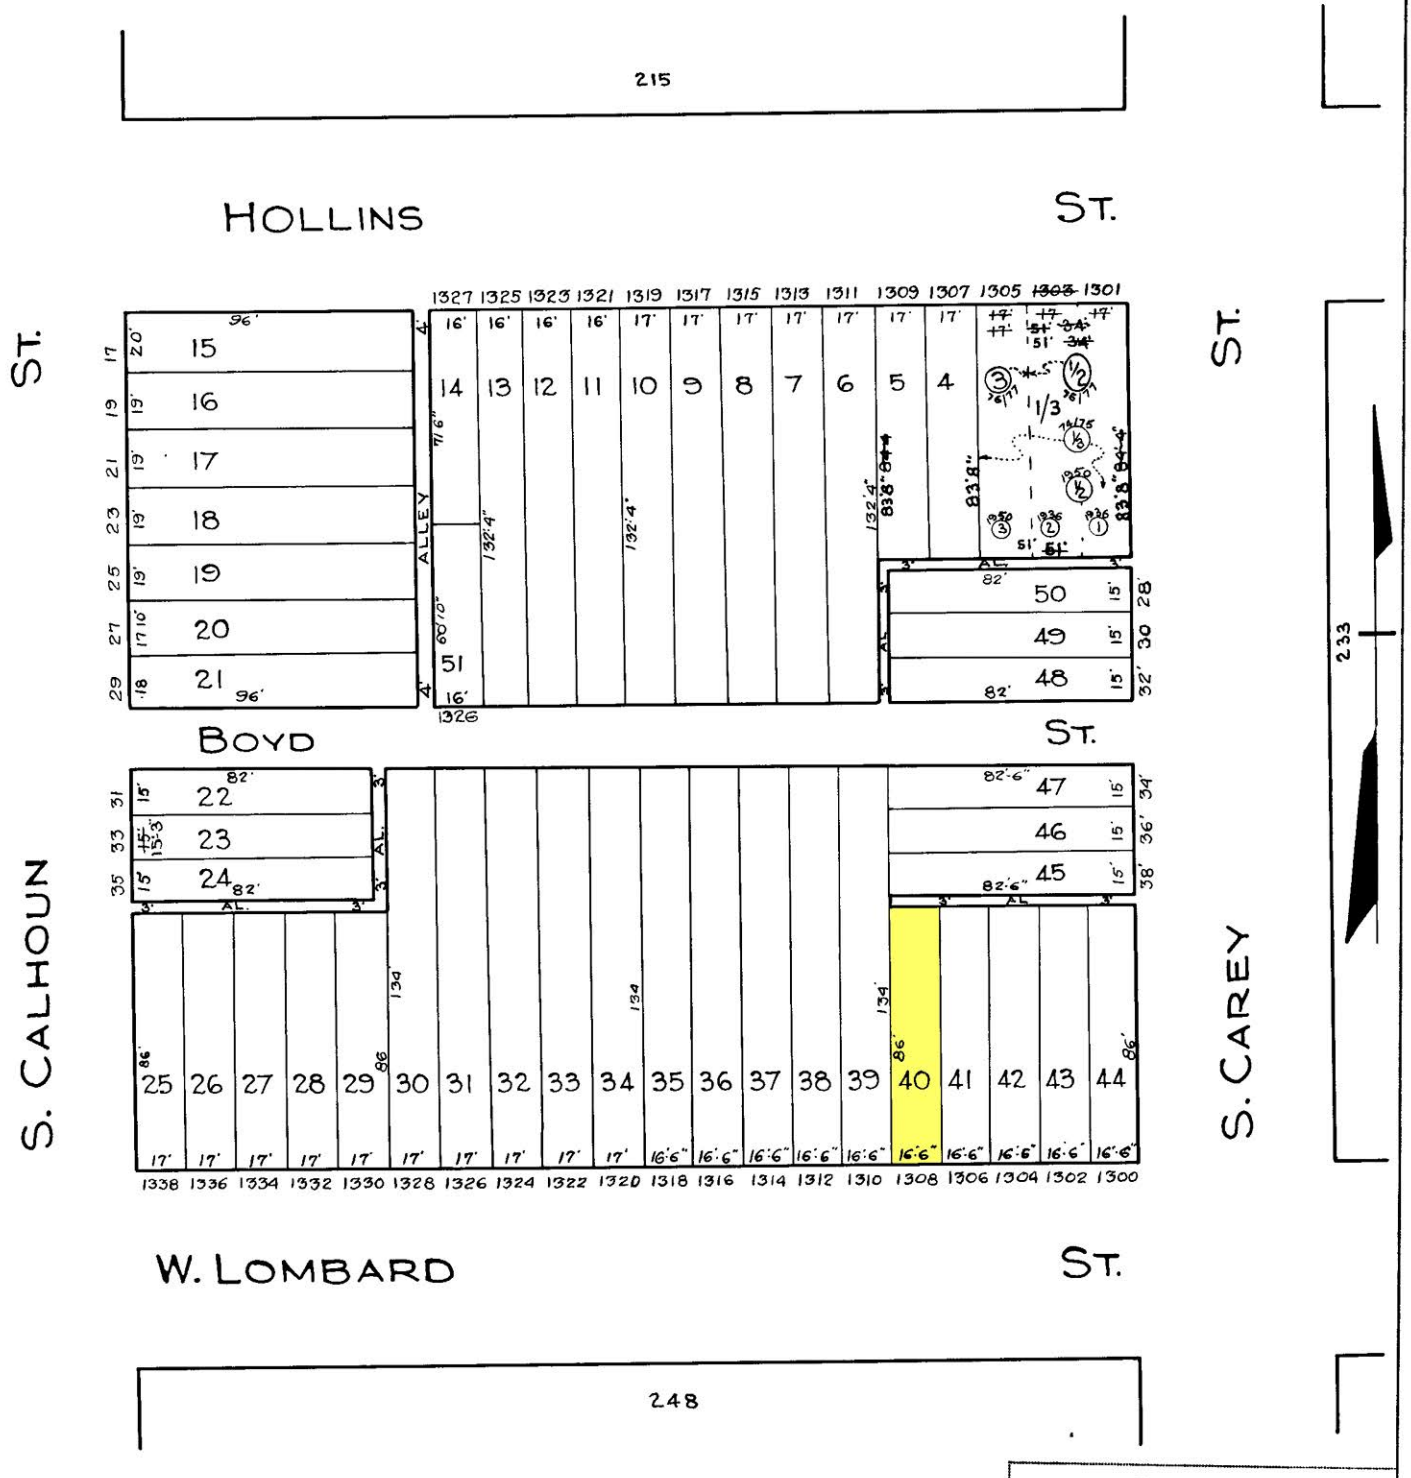

TRACED BY G Moorehead
LETTERED BY G MOOREHEAD
JOS. J. ROKOSKY
CHECKED BY

NOTICE
THIS IS A REAL PROPERTY PLAT AS PROVIDED FOR UNDER ARTICLE 76A OF THE [illegible] CHARTER IT IS COMPILED FROM TITLE AND OTHER SOURCES AND IS NOT AN AUTHENTIC SURVEY

CITY OF BALTIMORE
DEPARTMENT OF PUBLIC WORKS
BUREAU OF SURVEYS
PROPERTY LOCATION DIVISION
WARD 19 SECTION 13
BLOCK 232
SCALE 1 INCH = 40 FT. DATE July 1929