REVISIONS
Lots: 59-84 per O.O. Letter 6-6-33. C.Sh. 784-785
Lots 20-26 per App. № 791-796 3/12/37 C. Sh. № 1333
Lots 36/44 per App № 1267/1272 5/11/38 Sh. 1558
Dim. Lots, 35 to 43/44 per Deeds, C.Sh. 1601A.
Lots 11 to 14 Dim. Corrected PLD C. Sh. 5575B
LOTS 50 & 51 CONS'D PER O.O. C.SH 06-124

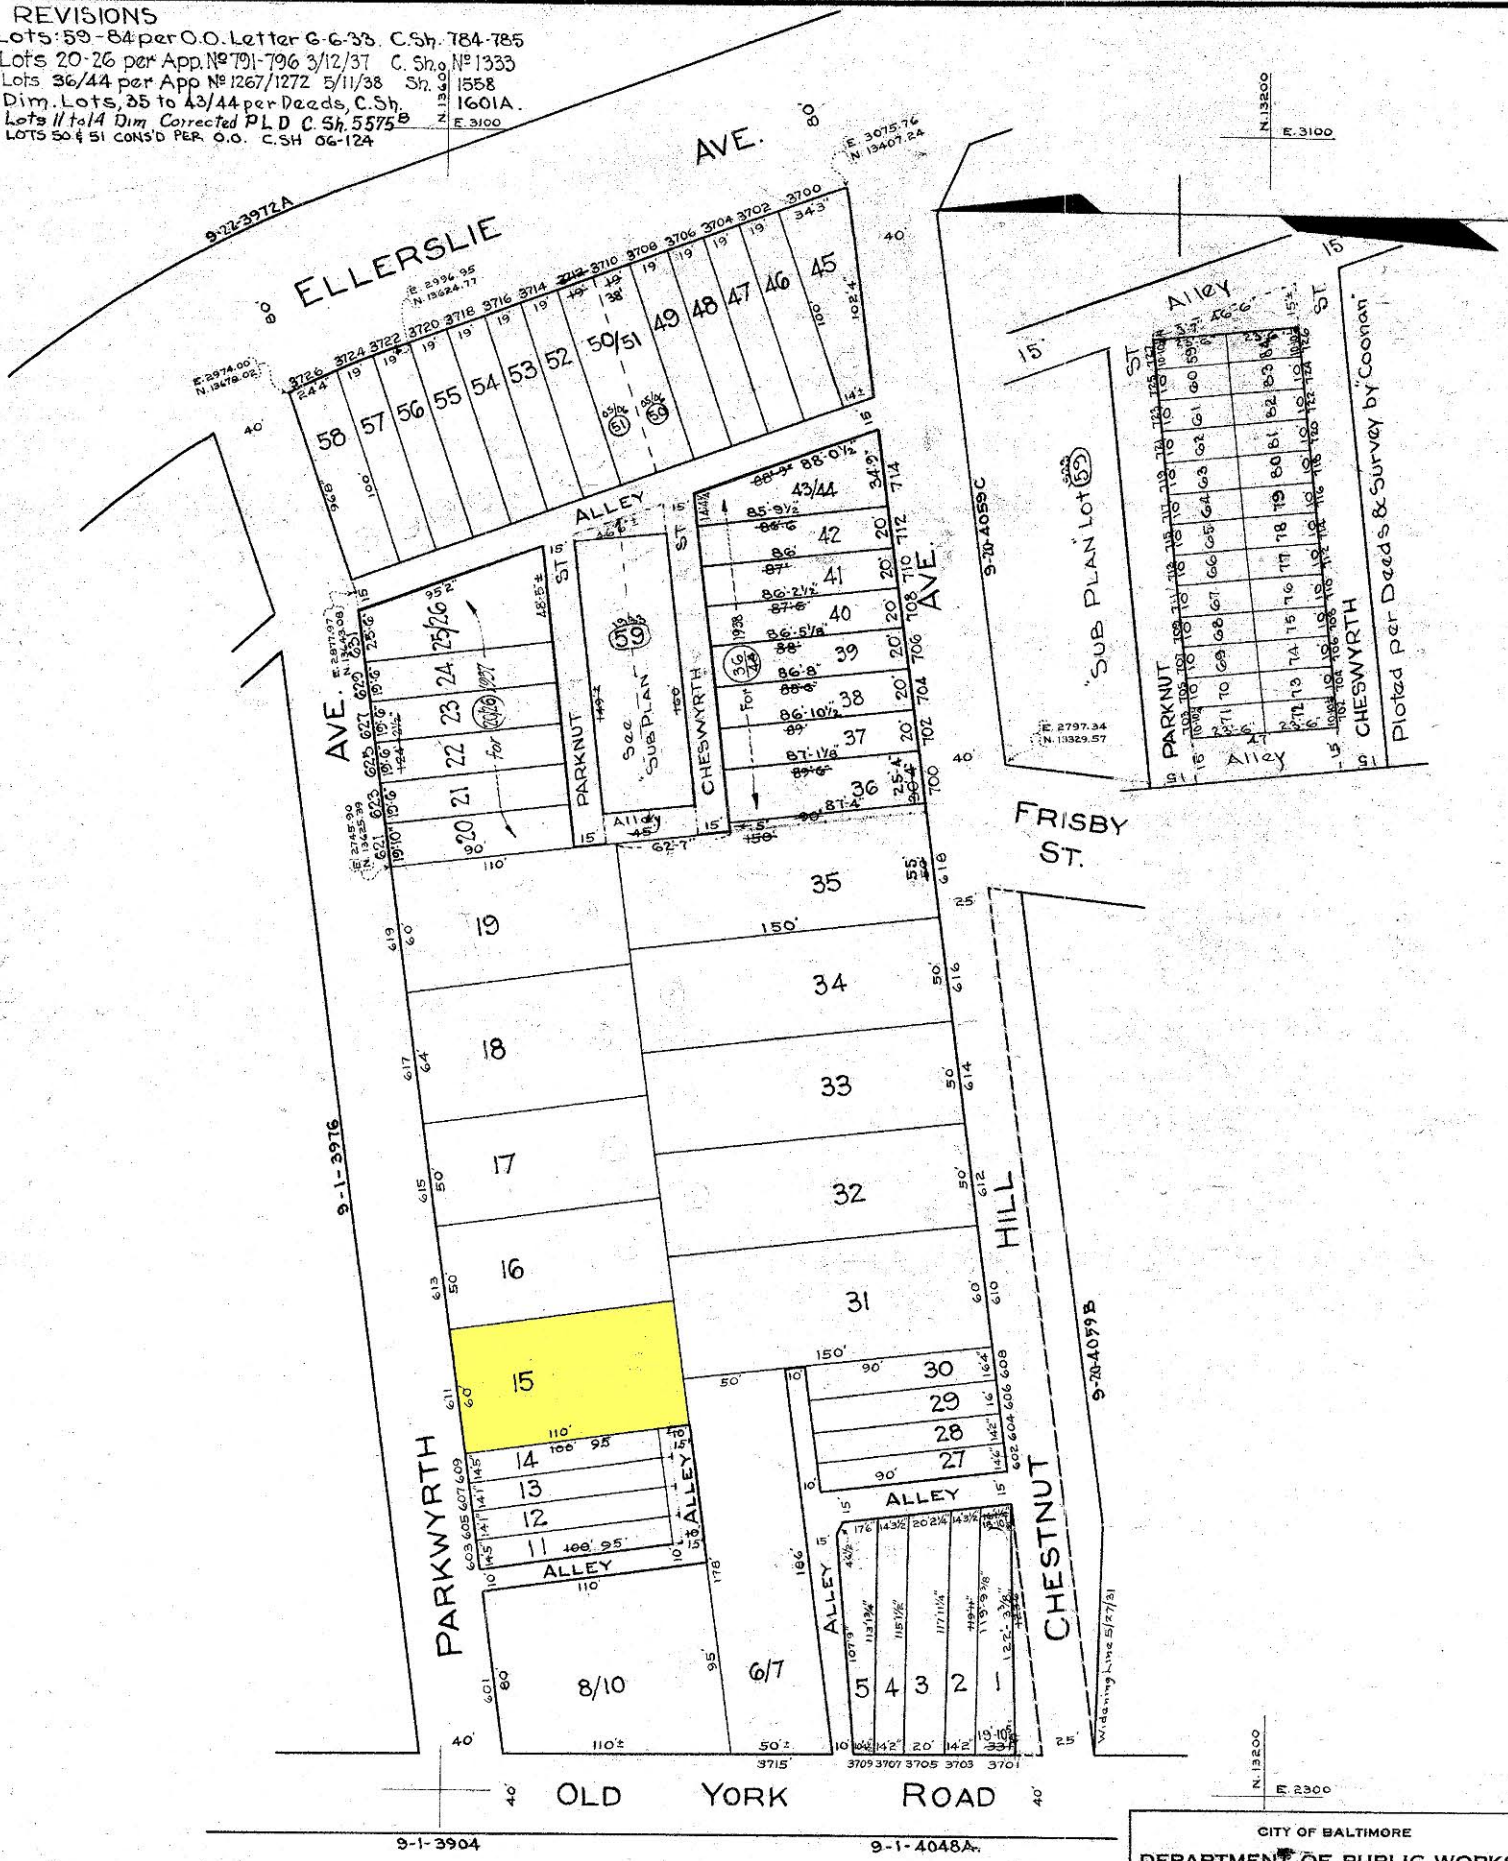

NOTE: Block 9-1-3921B For 1940.

NOTICE

THIS IS A REAL PROPERTY PLAT AS PROVIDED FOR UNDER ARTICLE 76(i) OF THE CITY CHARTER. IT IS COMPILED FROM TITLE AND OTHER SOURCES AND IS NOT AN AUTHENTIC SURVEY.

TRACED BY L. Baumefeld
LETTERED BY L. Baumefeld
CHECKED BY

CITY OF BALTIMORE
DEPARTMENT OF PUBLIC WORKS
BUREAU OF PLANS & SURVEYS
PROPERTY LOCATION DIVISION

WARD 9 SECTION 1
BLOCK 3976-A
SCALE 1 IN. = 60 FT. DATE JAN. 1930