REVISIONS.
Block, Per Apps. 1622/39 & 1640/59, C.Sh. 2258.
Lots 19 to 26, Per Apps. 6851/66, C Sh 2475
Lots 27 to 44 Per App. 8560/87 & 8588/8605, Ch. Sh. 2528

9-22-3972 I L

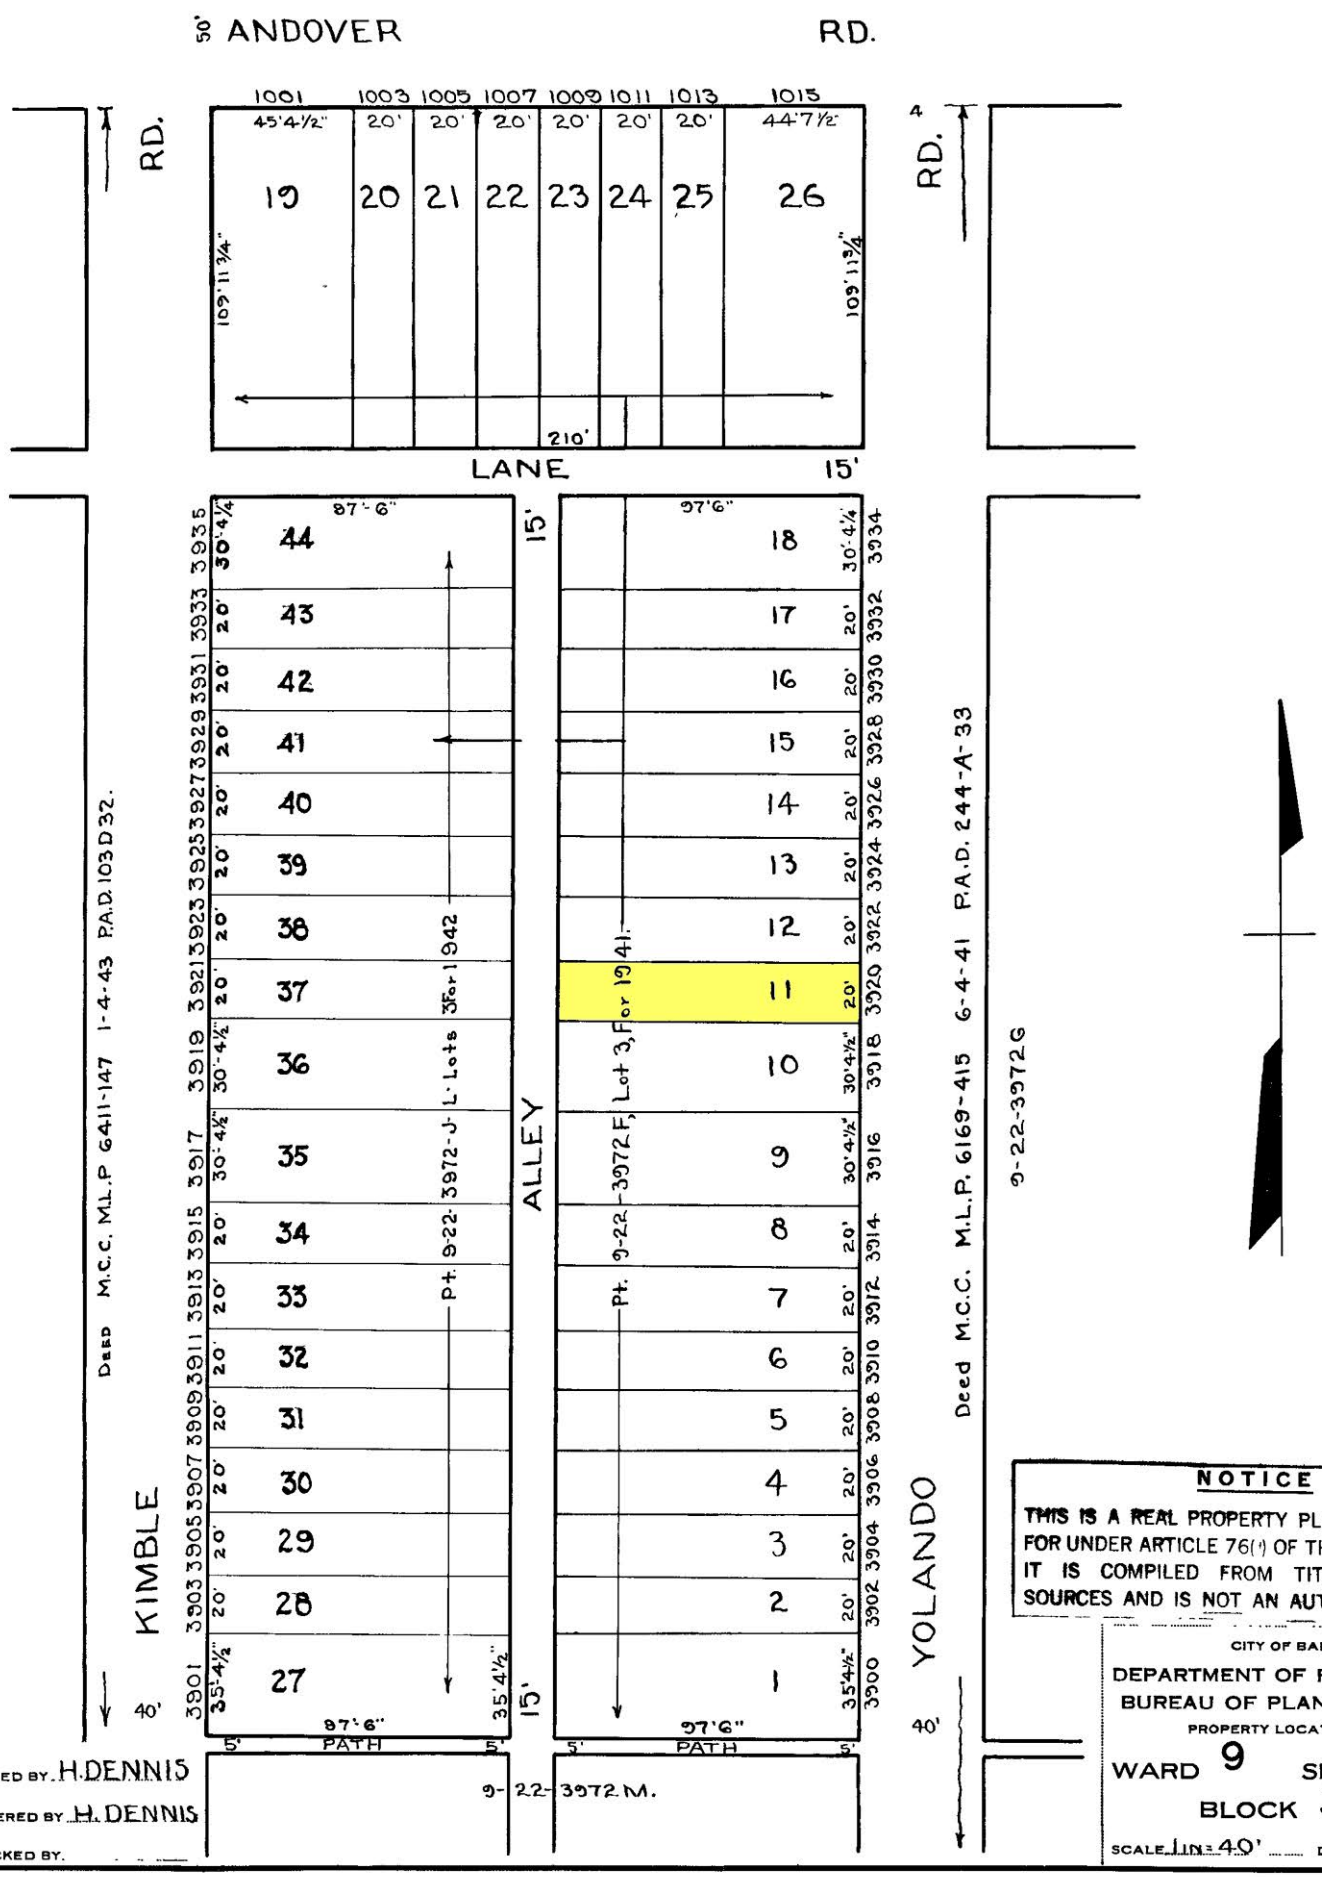

NOTICE

THIS IS A REAL PROPERTY PLAT AS PROVIDED FOR UNDER ARTICLE 76(1) OF THE CITY CHARTER. IT IS COMPILED FROM TITLE AND OTHER SOURCES AND IS NOT AN AUTHENTIC SURVEY.

CITY OF BALTIMORE
DEPARTMENT OF PUBLIC WORKS
BUREAU OF PLANS & SURVEYS
PROPERTY LOCATION DIVISION

WARD 9 SECTION 22
BLOCK 3972H

SCALE 1 IN = 40' DATE APR. 1941.

TRACED BY H. DENNIS
LETTERED BY H. DENNIS
CHECKED BY