REVISIONS.
LOT 39 DIVIDED PER DEED, C.SH. 3347.
LOT 38 HO.NO. PER P.L.S., C.SH 534 A

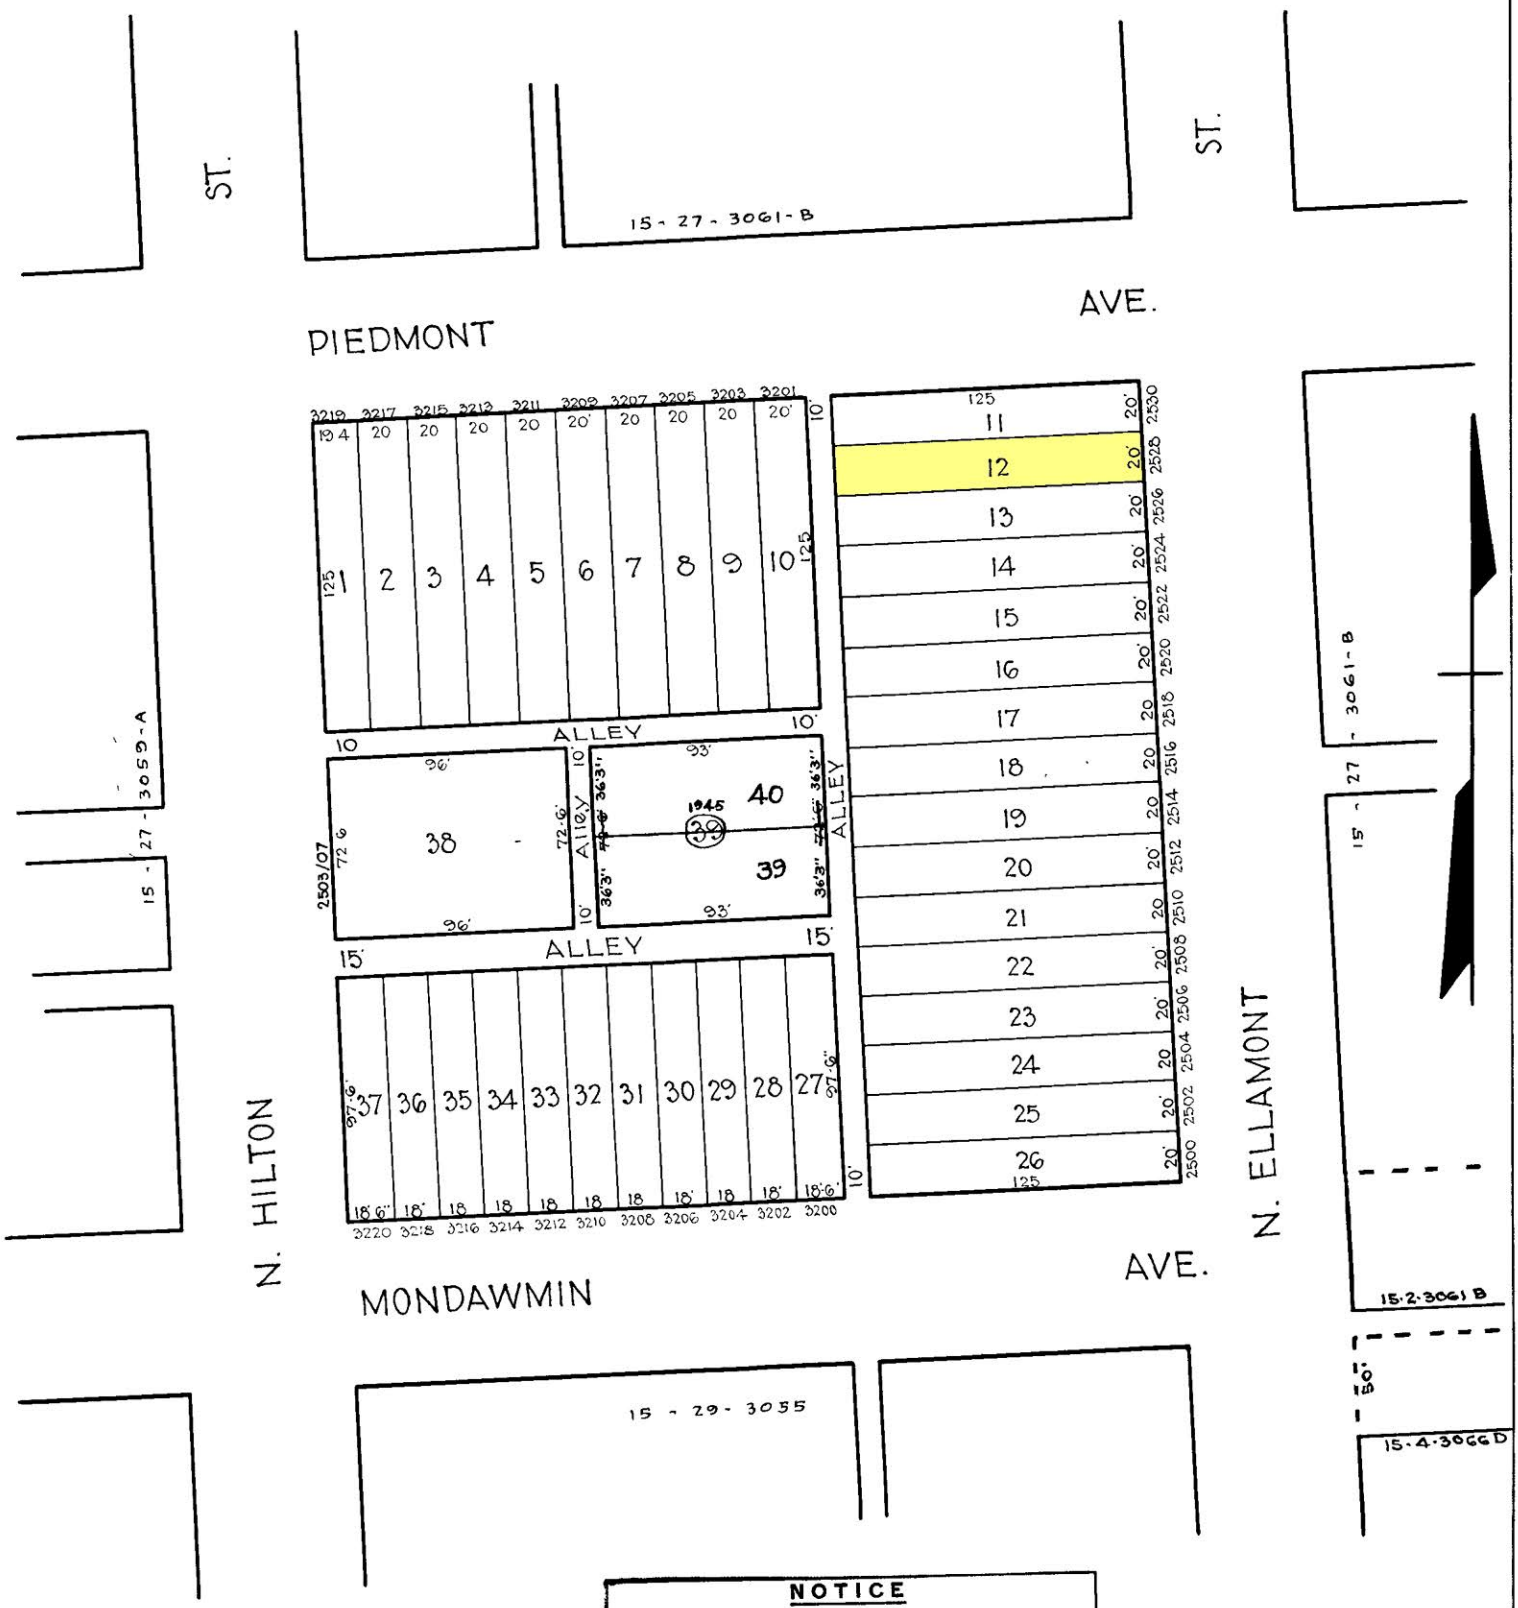

NOTICE

THIS IS A REAL PROPERTY PLAT AS PROVIDED FOR UNDER ARTICLE 76(r) OF THE CITY CHARTER IT IS COMPILED FROM TITLE AND OTHER SOURCES AND IS NOT AN AUTHENTIC SURVEY

NOTE: BLOCK 15-2-3059B FOR 1940.

TRACED BY L.S.Bell.
LETTERED BY W.M.L.
CHECKED BY.

CITY OF BALTIMORE
DEPARTMENT OF PUBLIC WORKS
BUREAU OF PLANS & SURVEYS
PROPERTY LOCATION DIVISION

WARD 15 SECTION 27
BLOCK 3059- B

SCALE 1" = 50'-0" DATE Feb. 1930