REVISIONS
Lot 36, 37 per Deed, B of A. C Sh. 1492.
LOT 36A PER DEED C.Sh. 1539.
Dim. Lots, 8, 9, 12, 13 per Field, G.B. C.Sh. 1575A
LOTS 32 & 33 DIM CHANGED C.S.H 87-205

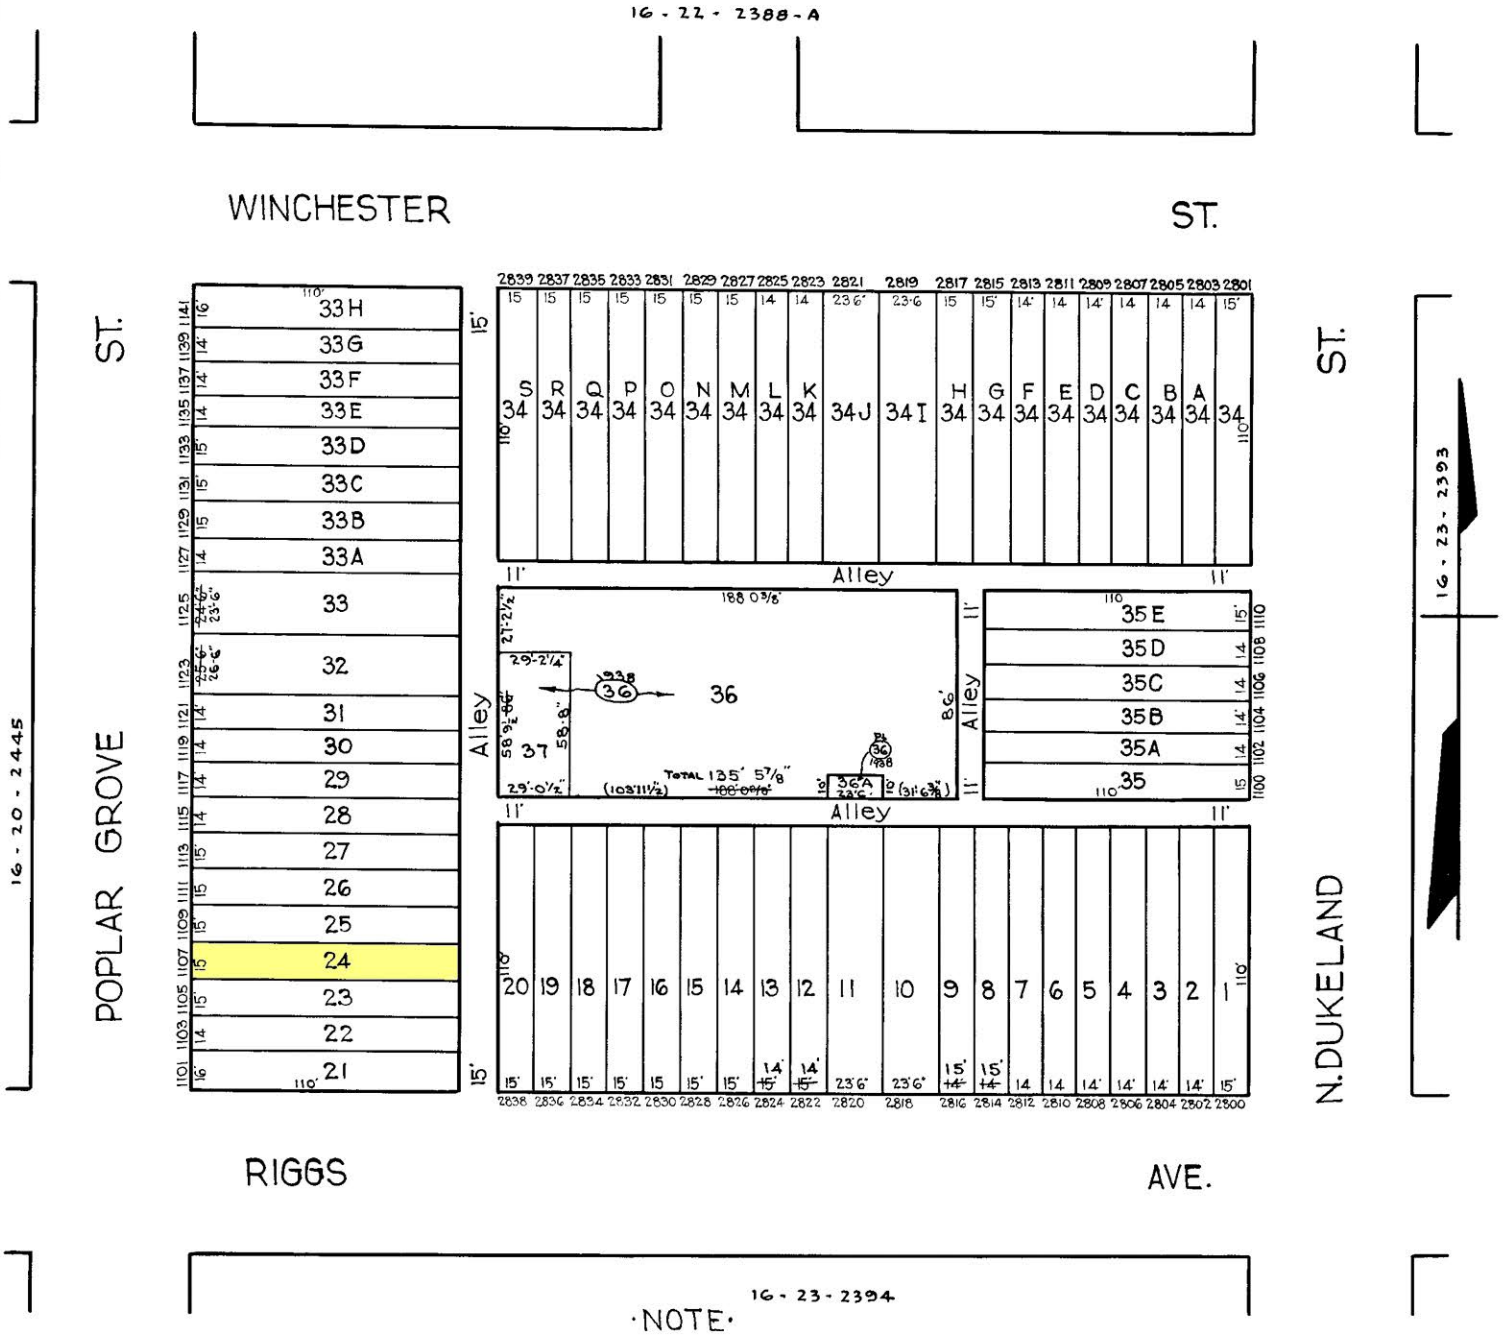

·NOTE·
BLOCK 16-6-2388 FOR 1940.

TRACED BY J.H.Kilmore
LETTERED BY J.J.R.
CHECKED BY.

NOTICE

THIS IS A REAL PROPERTY PLAT AS PROVIDED FOR UNDER ARTICLE 76(d) OF THE CITY CHARTER. IT IS COMPILED FROM TITLE AND OTHER SOURCES AND IS NOT AN AUTHENTIC SURVEY.

CITY OF BALTIMORE
DEPARTMENT OF PUBLIC WORKS
BUREAU OF PLANS & SURVEYS
PROPERTY LOCATION DIVISION

WARD 16 SECTION 23
BLOCK 2388
SCALE 1 IN. = 50 FT. DATE April 1930