REVISIONS

Lots 12 to 15 consd per App C.Sh.3529
Pt Lot 25 to 26 Per O.D. & Letter C, Sh. 5575 B
Lots 1 to 12/15 Desc Per P.L.D. C. Sh 9448
LOTS 25 & 26 PER DEED'S, C.SH. 85-358
LOTS 4-7/8, 10-10D, 38-41, 49-53, & 54A-57 DIM CHANGED PER DEEDS C.SH 89-434 - 436

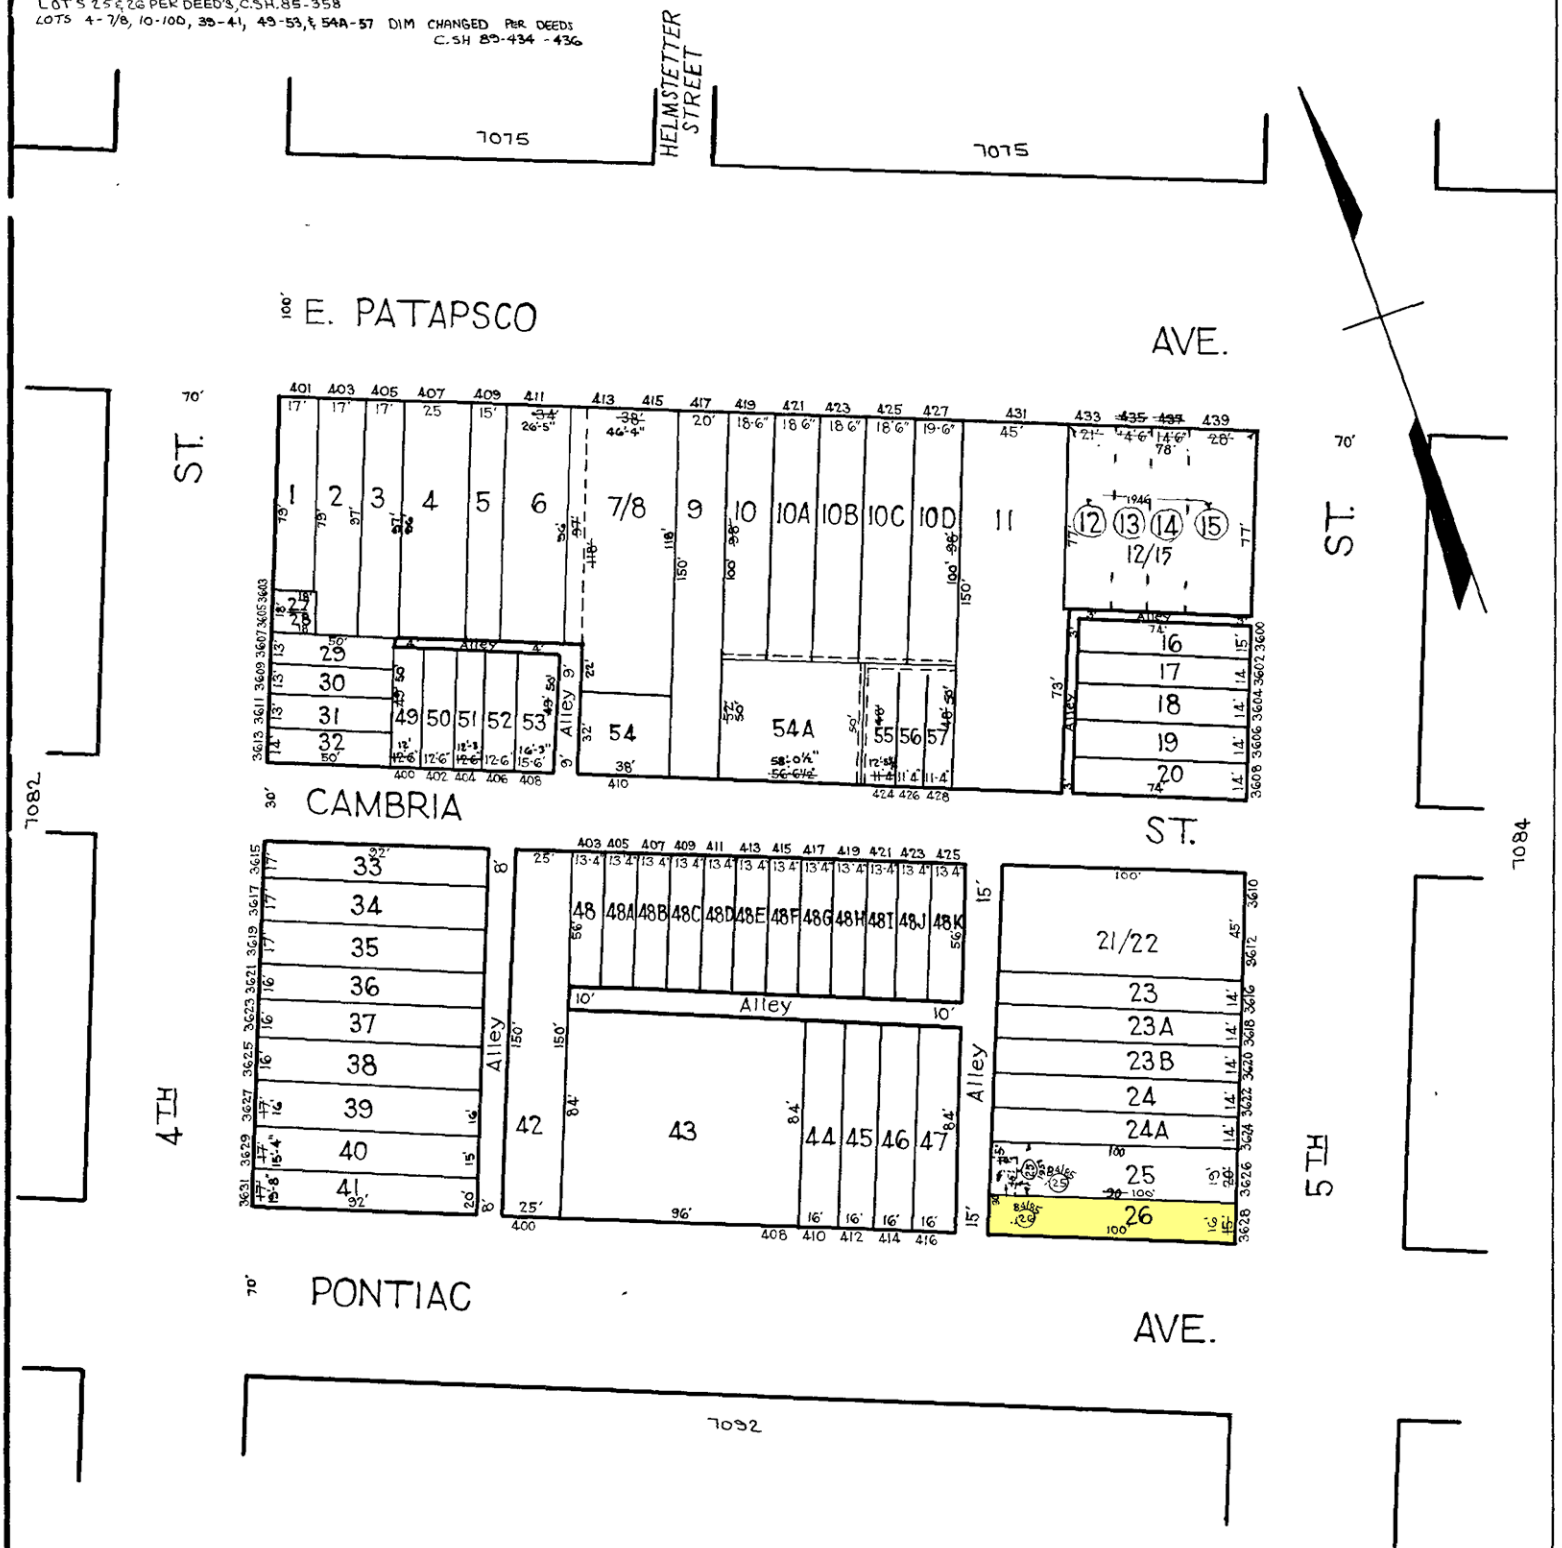

NOTICE

THIS IS A REAL PROPERTY PLAT AS PROVIDED FOR UNDER ARTICLE 76(d) OF THE CITY CHARTER. IT IS COMPILED FROM TITLE AND OTHER SOURCES AND IS NOT AN AUTHENTIC SURVEY

NOTE - BLOCK 25-6-55 FOR 1941

~~7083~~

CITY OF BALTIMORE
DEPARTMENT OF PUBLIC WORKS
BUREAU OF PLANS & SURVEYS
PROPERTY LOCATION DIVISION

WARD 25 SECTION 6
BLOCK 7083

SCALE 1 IN. = 50 FT. DATE Dec. 1930

TRACED BY M.C. STUMPF
LETTERED BY J.J.R.
CHECKED BY