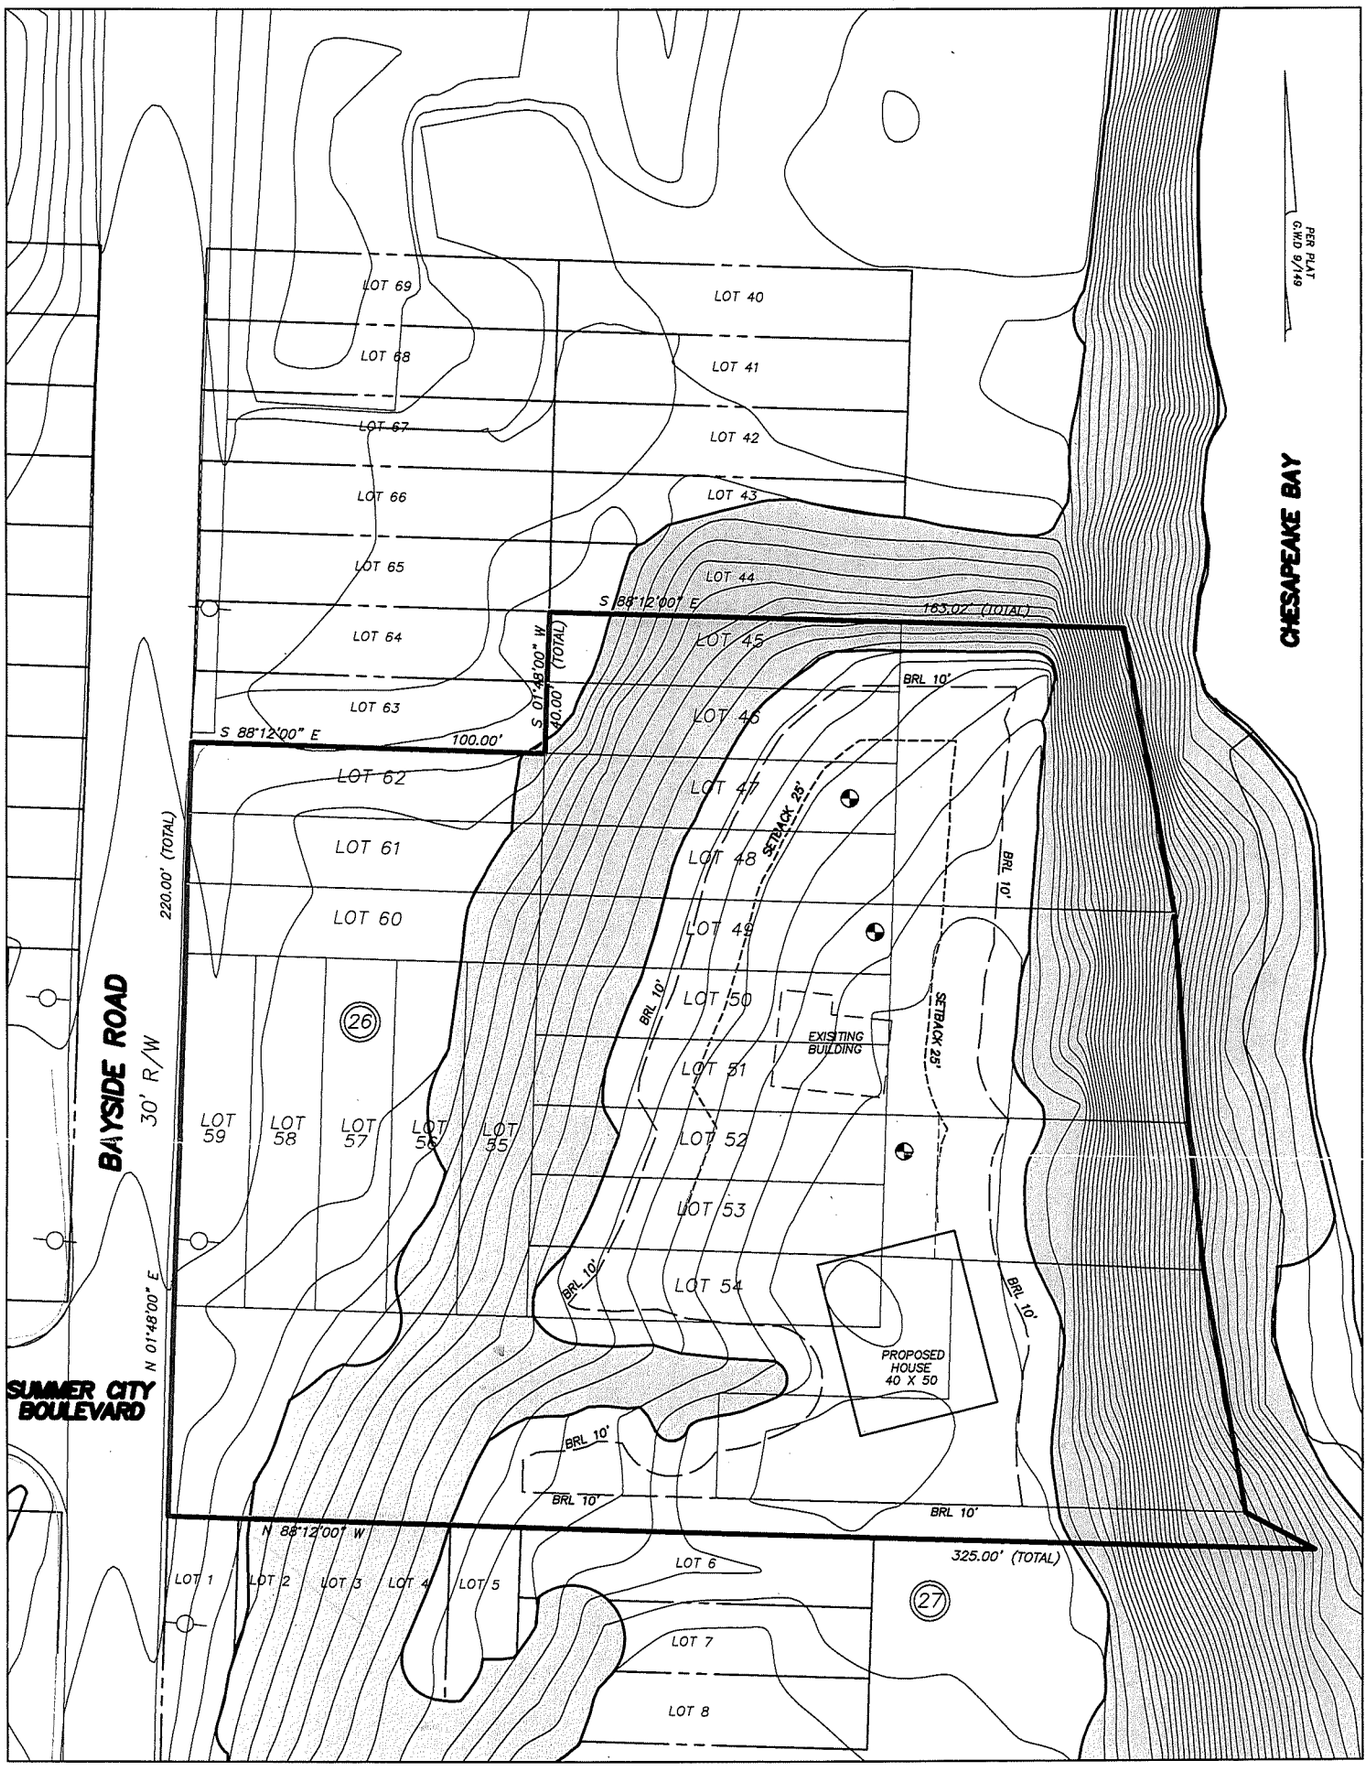

LEGEND

STEEP SLOPE >25%

PERC TESTING SKETCH PLAN

LOTS 45–62

SUMMER CITY

THIRD DISTRICT, CALVERT COUNTY, MD.

FOR: DONNA GRANAHAN

COLLINSON, OLIFF & ASSOCIATES, INC.

Surveyors • Engineers
Land Planners

110 MAIN STREET
PRINCE FREDERICK, MARYLAND 20678
301–855–1599 • 410–535–3101 • FAX 410–535–3103

DRAWN BY EF
SCALE 1" = 50'
DATE 3–01–16
JOB NO. 1–12134
FOLDER TM 12B , G

SUBDIVISION PLAT RECORDED IN PLAT BOOK G.W.D. 9/149

©LATEST DATE HEREON