REVISIONS

BLK. 7841 I revised per P.L.D. C.SH. 9653 H - 9653 J

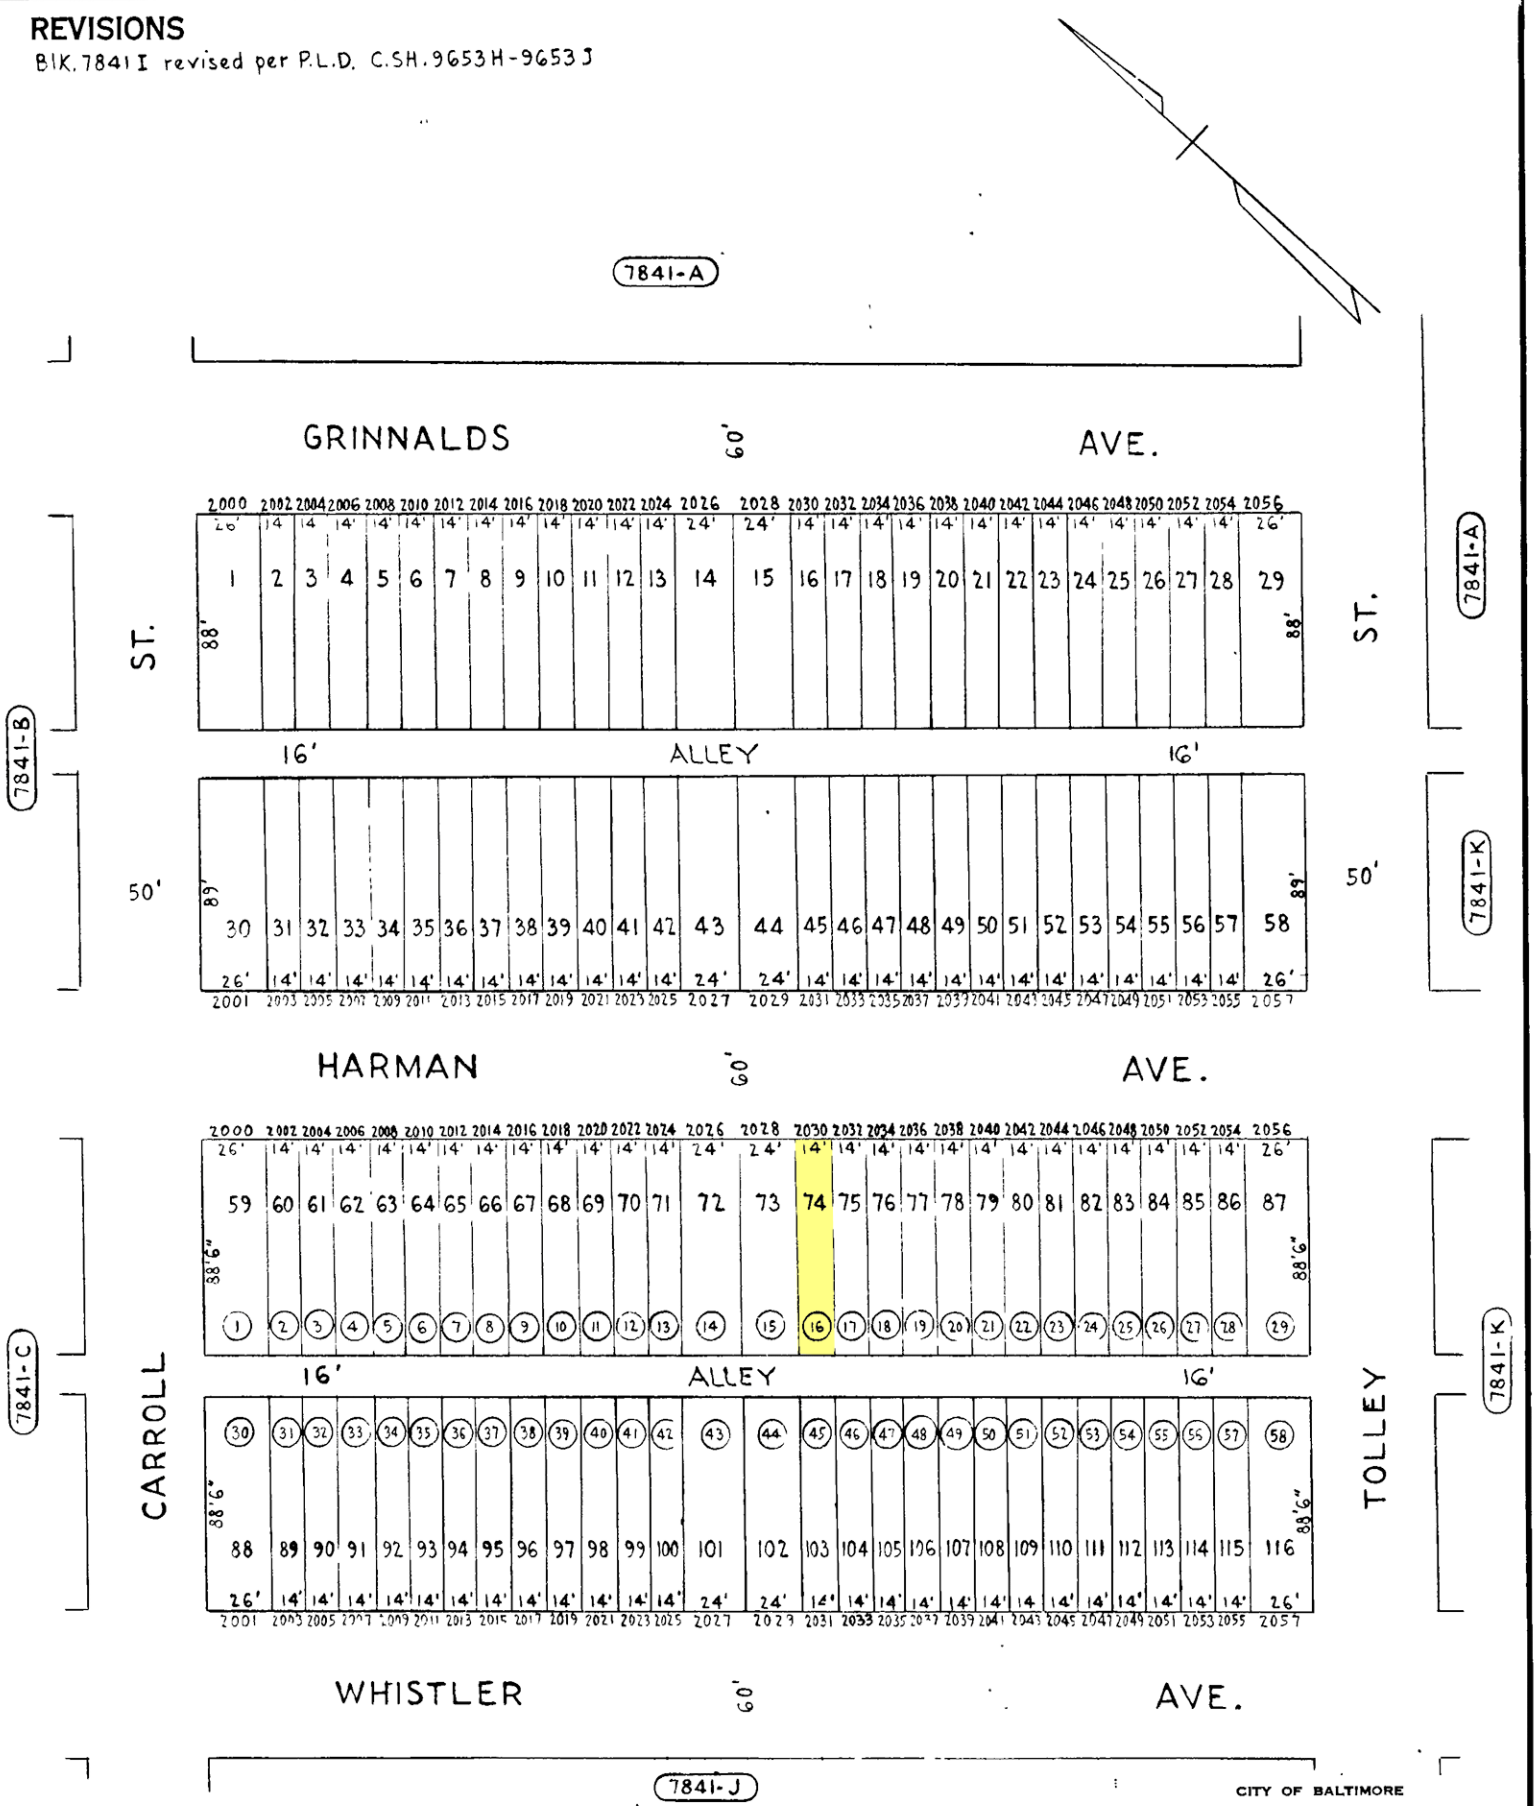

(1) Block 7841 - I for 1966/67

TRACED BY E. Claypoole

LETTERED BY E.C.

CHECKED BY

NOTICE

THIS IS A REAL PROPERTY PLAT AS PROVIDED FOR UNDER ARTICLE 76(d) OF THE CITY CHARTER IT IS COMPILED FROM TITLE AND OTHER SOURCES AND IS NOT AN AUTHENTIC SURVEY.

CITY OF BALTIMORE

DEPARTMENT OF PUBLIC WORKS

PROPERTY LOCATION DIVISION

WARD 25 SECTION 3

BLOCK 7841-H

SCALE 1"=50' DATE Dec. 1966