PLAT No. 433

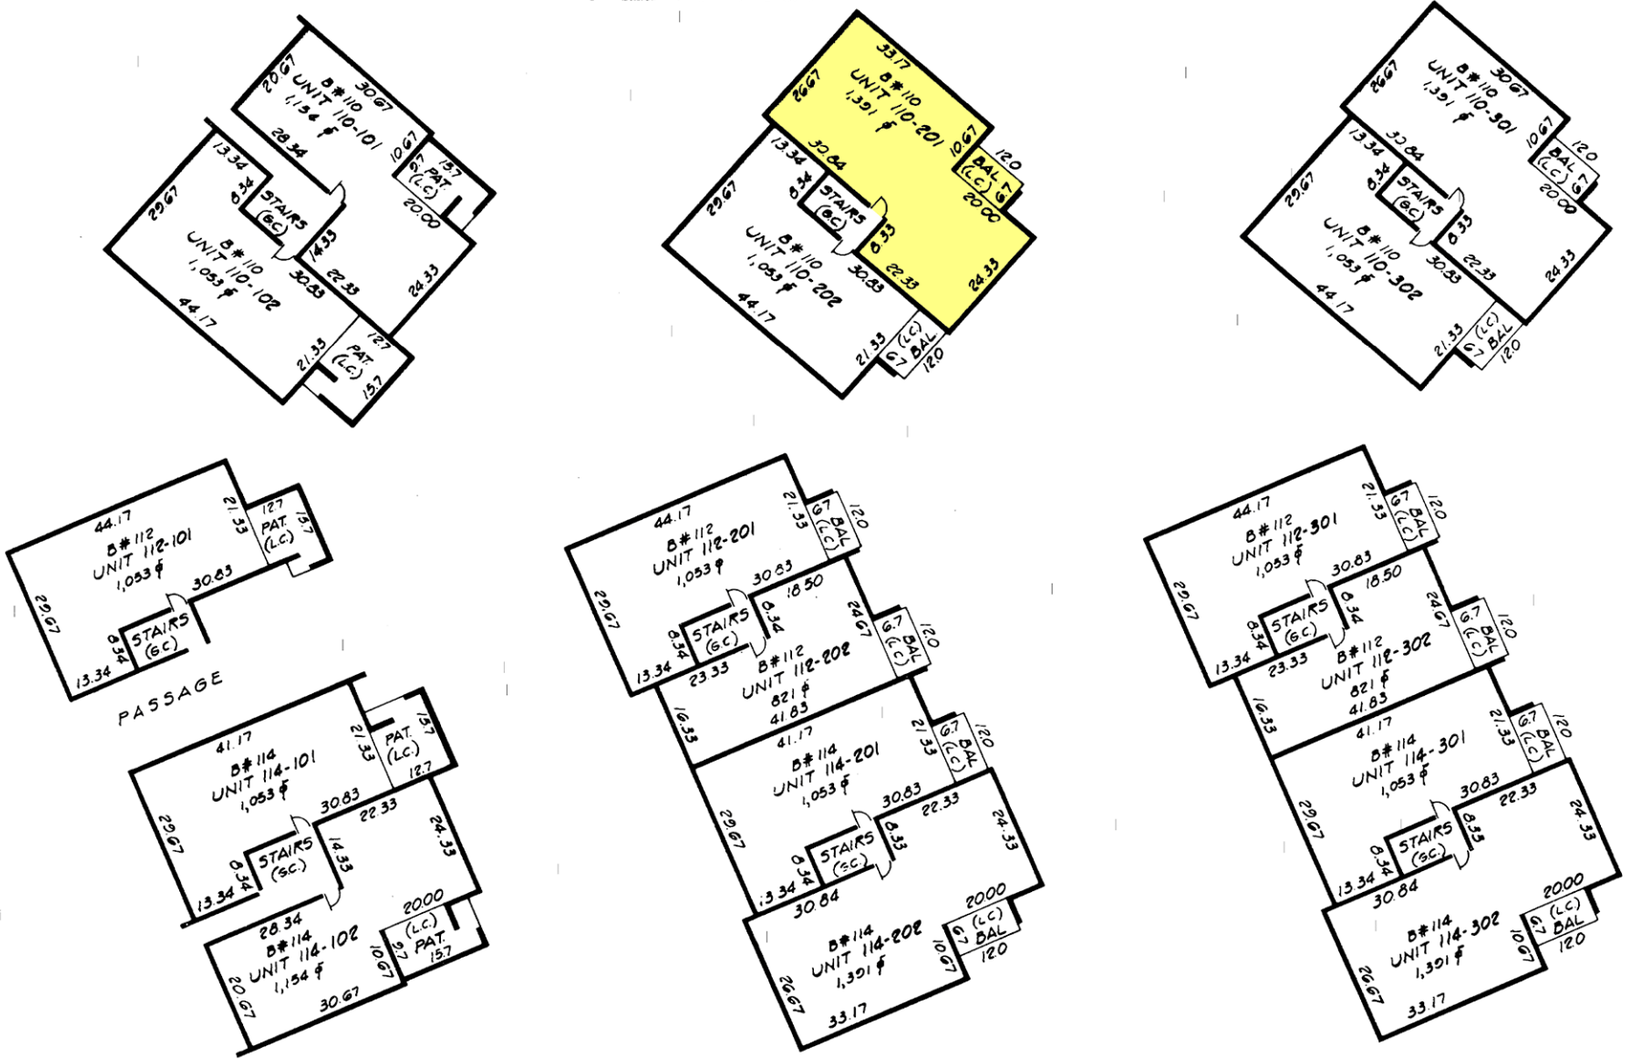

1 ST FLOOR

F = 419.2
C = 427.2
PAT. = 418.5

2ND FLOOR

F = 428.1
C = 436.2
BAL. = 427.6

3RD FLOOR

F = 437.1
C = 445.1
BAL. = 436.6

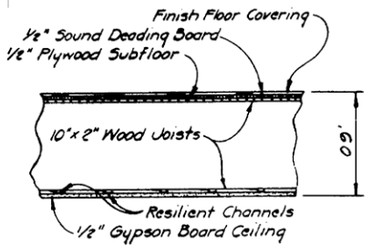

FLOOR DETAIL

Scale: 1" = 1'

Note: All outside bearing walls are 8" (0.67') thick.

Legend:

BAL - balcony
B# - building number
L.C. - limited common
G.C. - general common
F - Floor elevation
C - ceiling elevation
PAT - patio

PLAN OF CONDOMINIUM SUBDIVISION

SHEET Nº 7 OF 40

BUILDINGS Nº 110, 112 AND 114

GARDEN APARTMENTS

AMERICANA CENTRE CONDOMINIUM

CITY OF ROCKVILLE
MONTGOMERY COUNTY, MARYLAND

SCALE: 1" = 10' AUGUST, 1972

FILED
SEP 20 1972

GREENHORNE & O'MARA, INC.
ENGINEERS · ARCHITECTS · PLANNERS · SURVEYORS
6715 KENILWORTH AVENUE
RIVERDALE, MARYLAND 20840

107237
MRE
1951-M

MARYLAND STATE ARCHIVES