PLAT No. 431

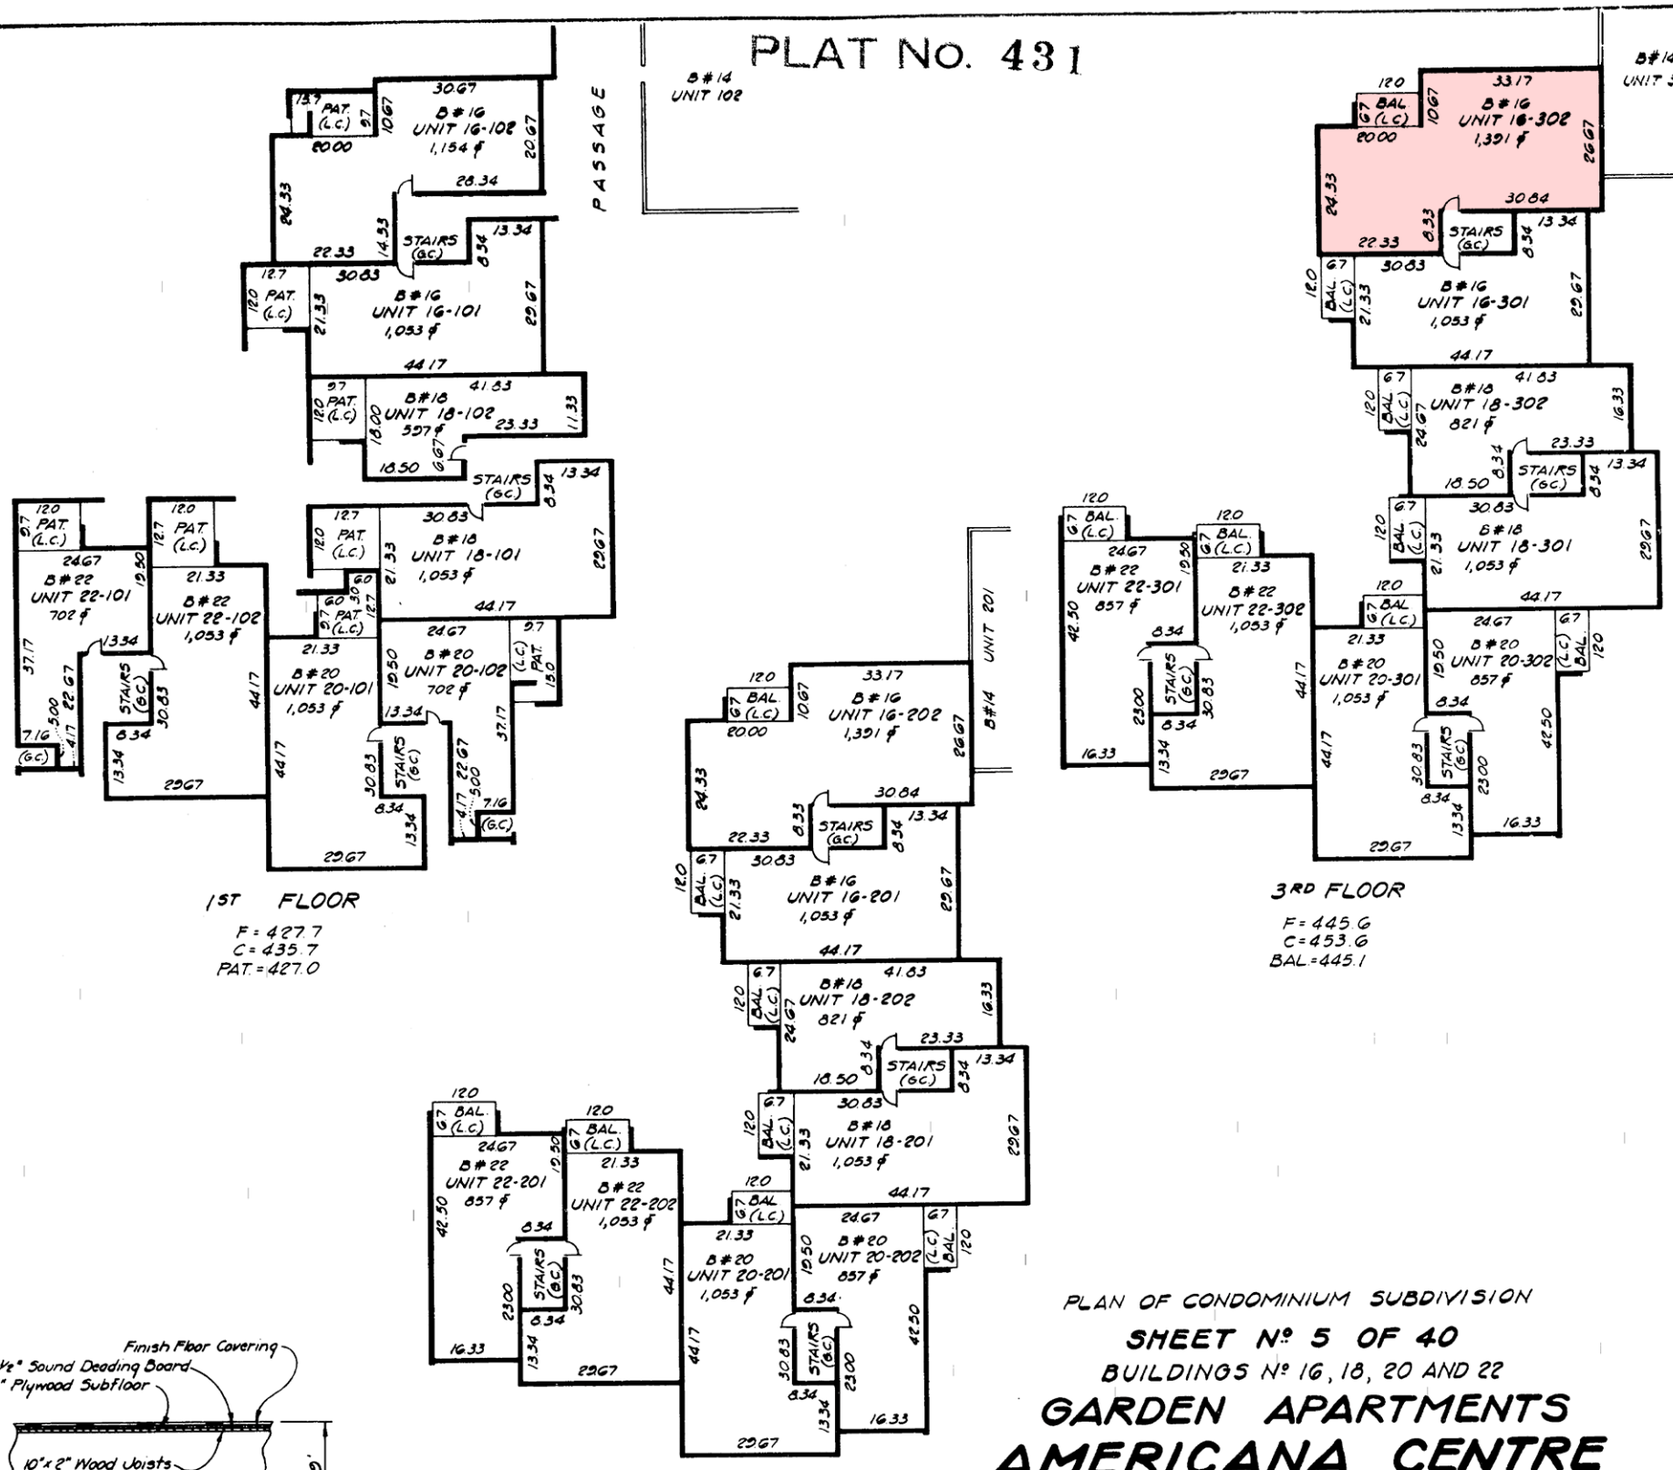

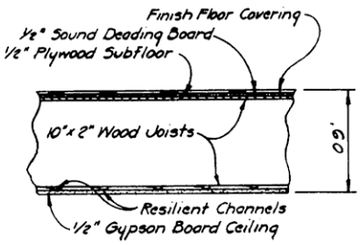

FLOOR DETAIL

Scale: 1" = 1'

Note: All outside bearing walls are 8" (0.67') thick.

Legend:

BAL. - balcony
B# - building number
L.C. - limited common
G.C. - general common
F - floor elevation
C - ceiling elevation
PAT - patio

PLAN OF CONDOMINIUM SUBDIVISION

SHEET Nº 5 OF 40

BUILDINGS Nº 16, 18, 20 AND 22

GARDEN APARTMENTS
AMERICANA CENTRE CONDOMINIUM

CITY OF ROCKVILLE
MONTGOMERY COUNTY, MARYLAND

SCALE: 1" = 10'

AUGUST, 1972

FILED

GREENHORNE & O'MARA, INC.
ENGINEERS · ARCHITECTS · PLANNERS · SURVEYORS
6715 KENILWORTH AVENUE
RIVERDALE, MARYLAND 20840

107237
MRE
1051-M

MARYLAND STATE ARCHIVES