REVISIONS

Lots 19 to 37 Per Apps 1992/2001 & 1983/1991 C. Sh. No 2895
Lots 3/5, 6, 7, & 8 Const'd. Per App. C. Sh. 3133.
Lots 1 & 2 Const'd Per App. 1126 C. Sh. 4653
Lots 14 & 15 Const'd Per O.O. & D. of A. C. Sh. 8664
Lots 17 & 18 O.O. & A.C. Sh. 96-149

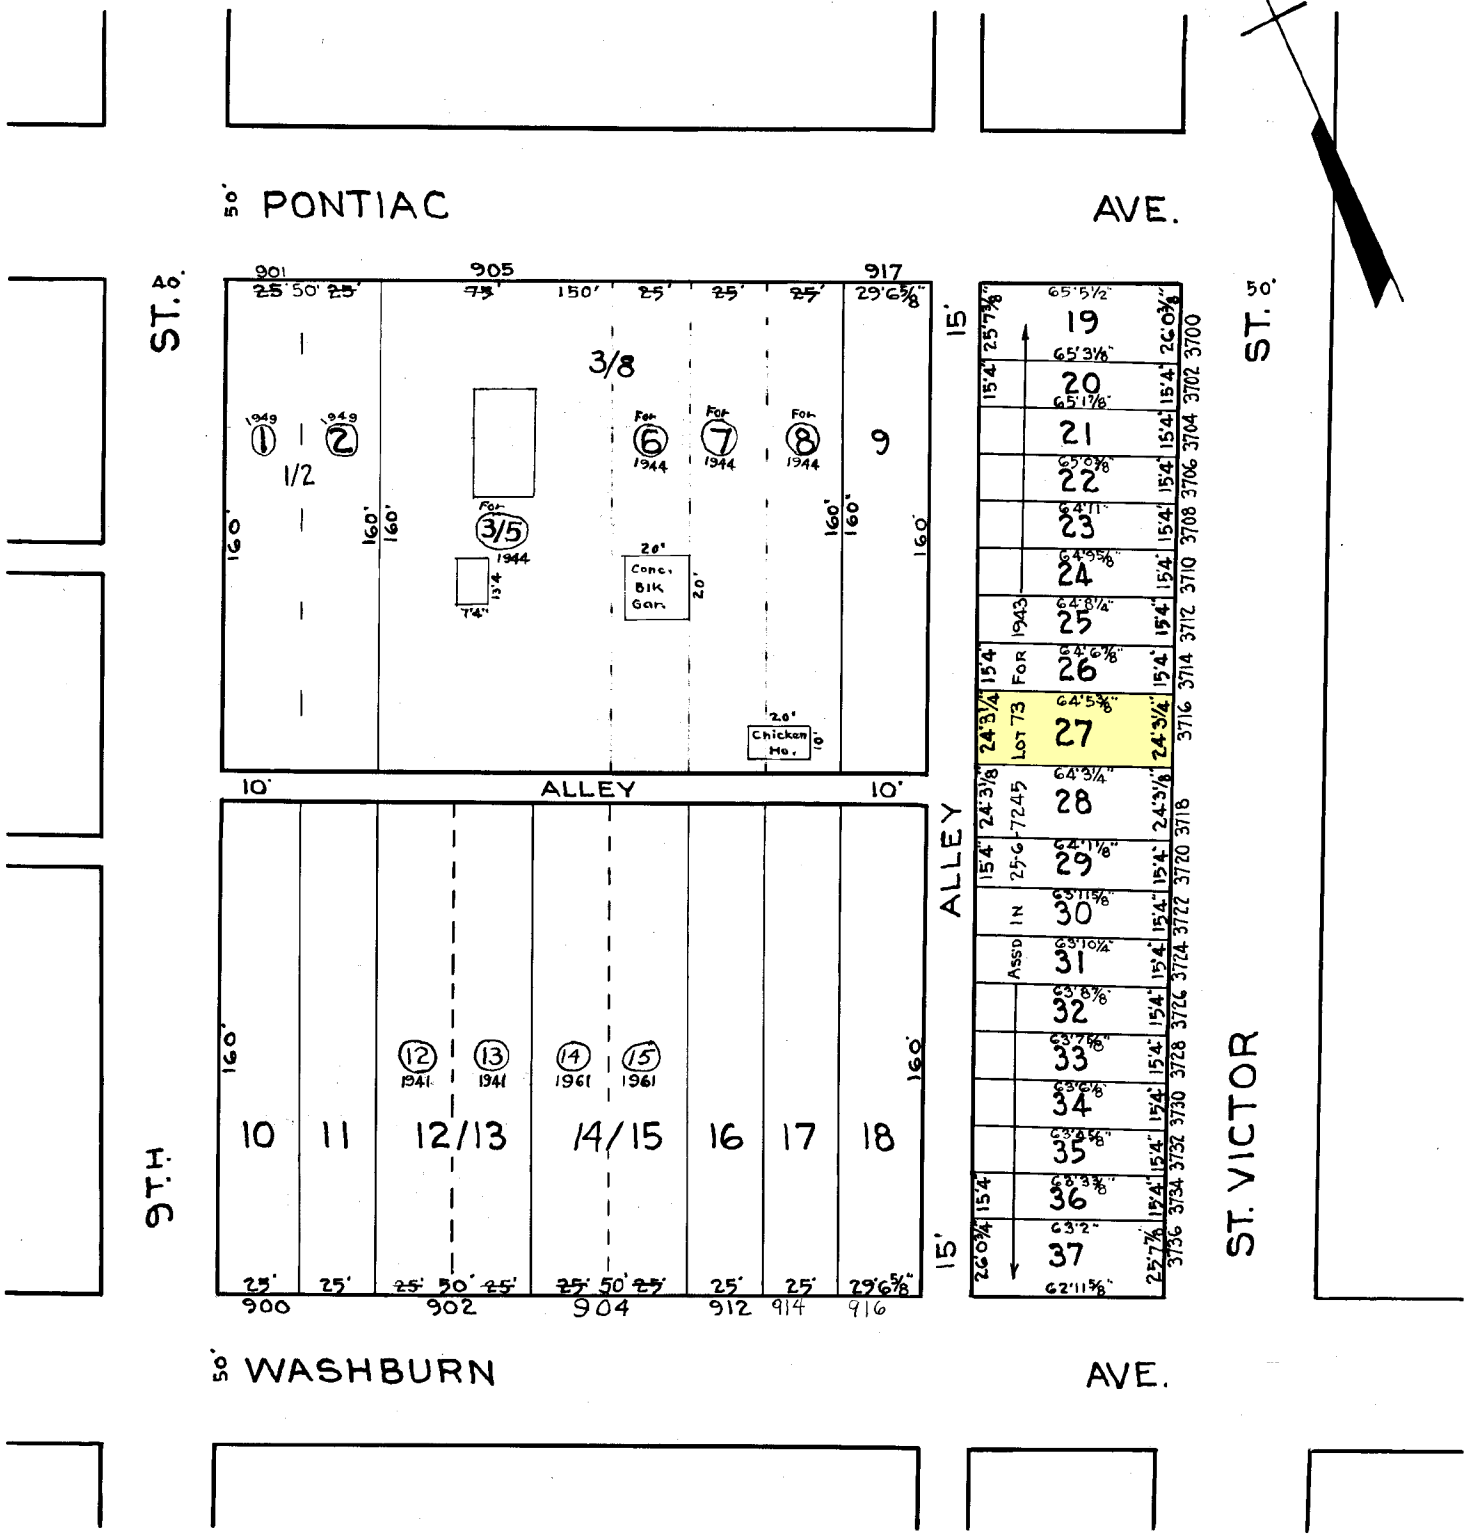

NOTICE

THIS IS A REAL PROPERTY PLAT AS PROVIDED FOR UNDER ARTICLE 76(d) OF THE CITY CHARTER. IT IS COMPILED FROM TITLE AND OTHER SOURCES AND IS NOT AN AUTHENTIC SURVEY.

NOTE: BLOCK 25-6-94 FOR 1941

TRACED BY G.A.Smith.
LETTERED BY George D.C.Miller
CHECKED BY

CITY OF BALTIMORE
DEPARTMENT OF PUBLIC WORKS
BUREAU OF PLANS & SURVEYS
PROPERTY LOCATION DIVISION

WARD 25 SECTION 6
BLOCK 7097

SCALE 1 IN. = 40 FT. DATE JAN. 1943.