REVISIONS
Lots, 17, 39 per Deeds. C Sh 1025.
Lots 29 to 32 B Per. App C. Sh. 2942
Lots 1/4 to 8 Div. Per App 1925 House No Ass Ch. Sh (5251 VOID) 5444
Lot 1/8 Divided Per O.O. & Dof A, C. Sh. 6123
Lots 9 & 10 Per App. C. Sh 6523
Lot 39 Desc Corr Per P.L.D., C.Sh 8876A
Lots 38 & 39 Per Deed C Sh 9076
Lots 1/7 to 37 Desc. Per P.L.D. C. Sh 9448D
Lots 1/7 & 8 Cons'd Per. App C.Sh 9855

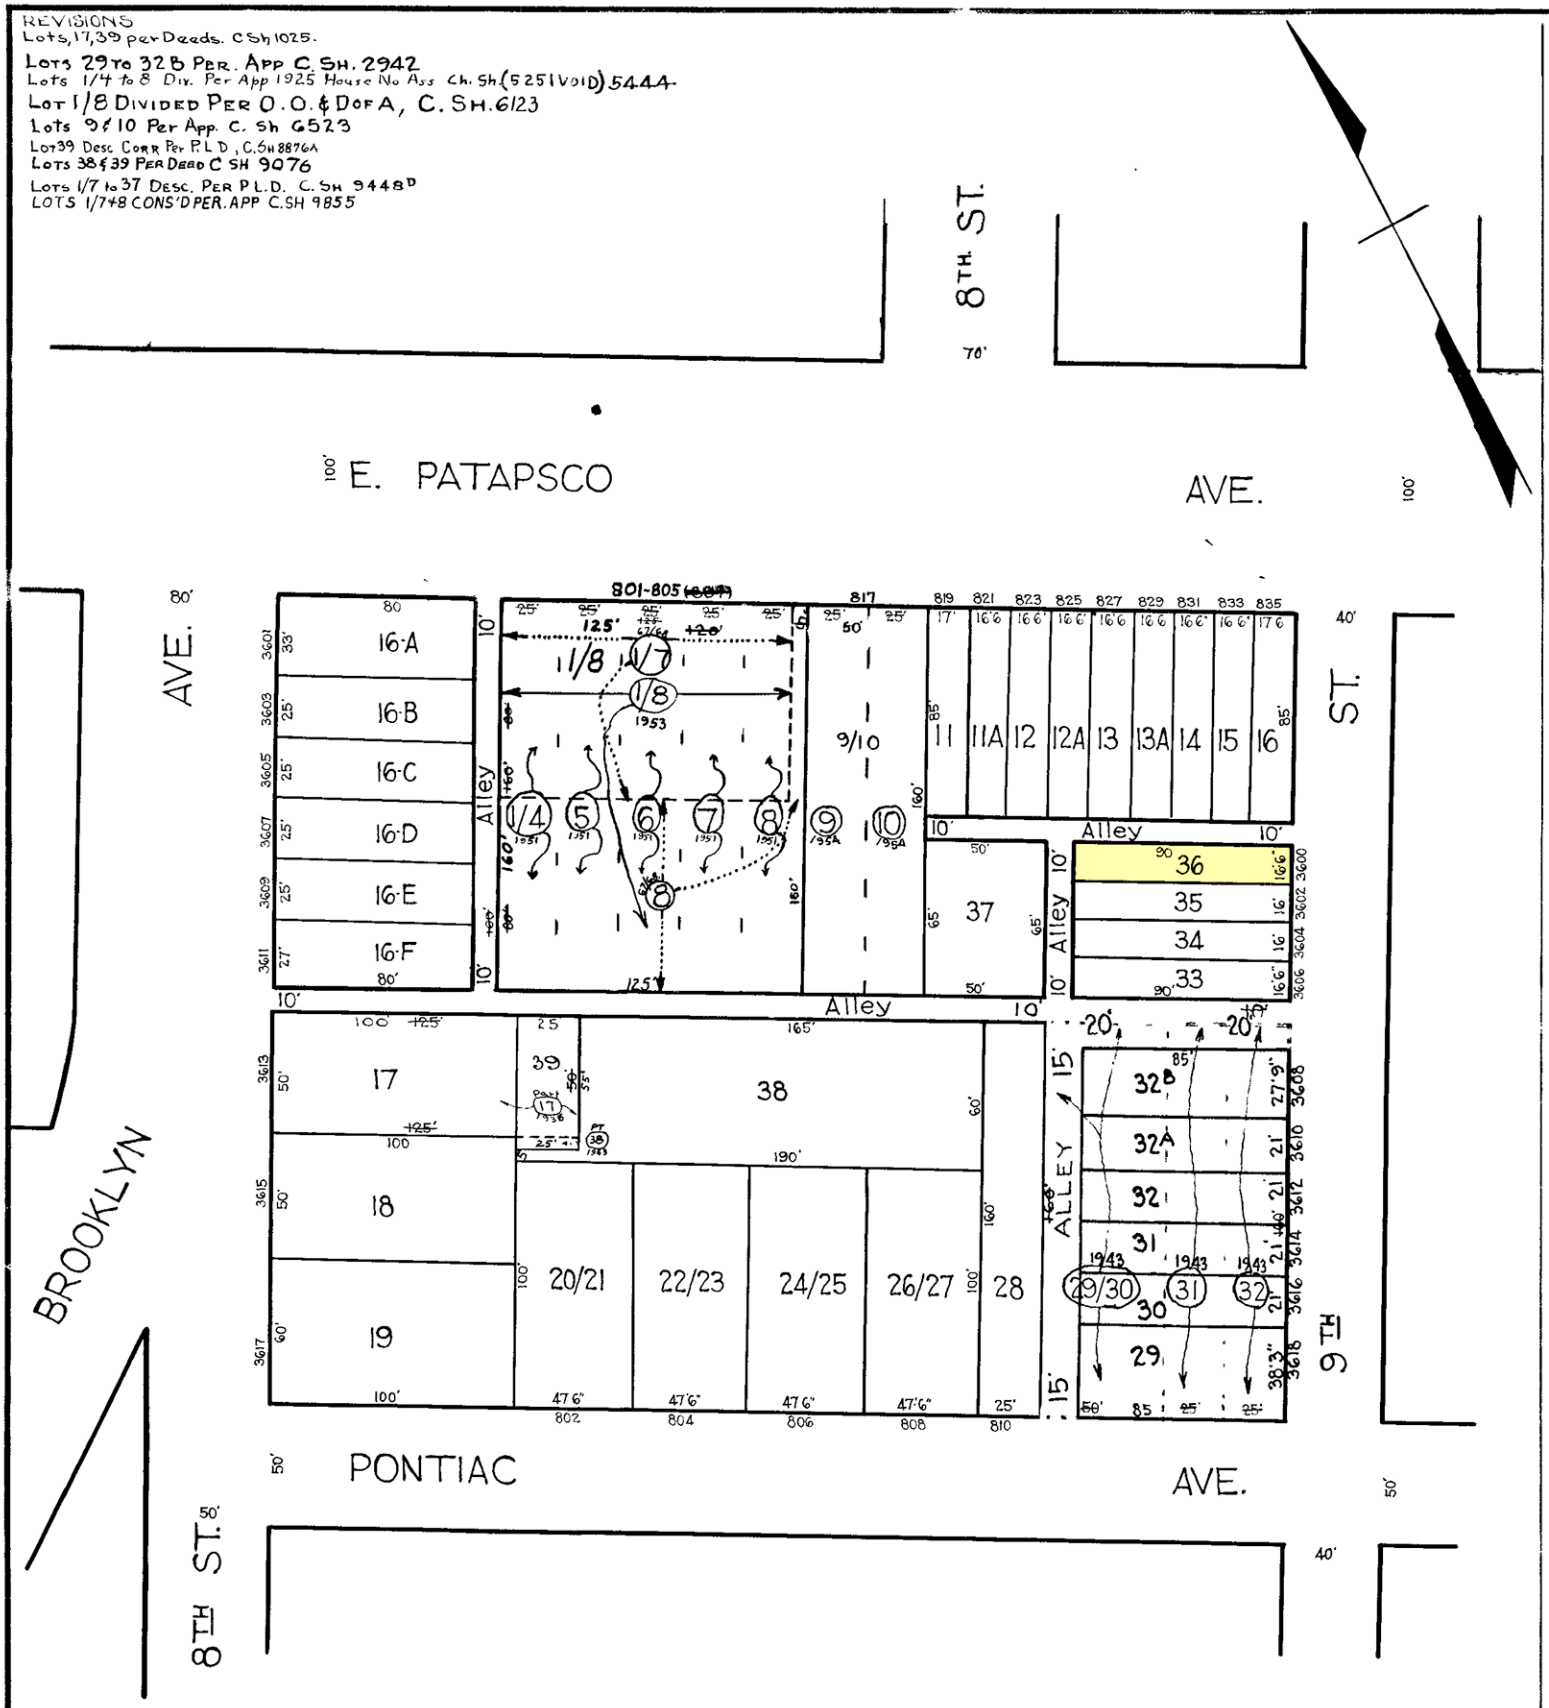

NOTICE

THIS IS A REAL PROPERTY PLAT AS PROVIDED FOR UNDER ARTICLE 76(d) OF THE CITY CHARTER. IT IS COMPILED FROM TITLE AND OTHER SOURCES AND IS NOT AN AUTHENTIC SURVEY.

NOTE ÷ BLOCK 25-6-96 FOR 1941

7087

CITY OF BALTIMORE
DEPARTMENT OF PUBLIC WORKS
BUREAU OF PLANS & SURVEYS
PROPERTY LOCATION DIVISION

WARD 25 SECTION 6
BLOCK 7087

SCALE 1 IN. = 50 FT. DATE Jan. 1931

TRACED BY M. C. Stumpf
LETTERED BY J.J.R.
CHECKED BY