REVISIONS

Lots 1, 21 to 24 & 48 Dim. Cor. Per Deeds & Field C Sh 1920
Lot 20 Corrected Per Deed C. Sh 2095A.
Lot 48 Divided Per Deeds C. Sh 4919
Lots 48 & 49 Per Deed C Sh 5819
LOTS 48 DIVIDED PER DEED; C. SH. 216

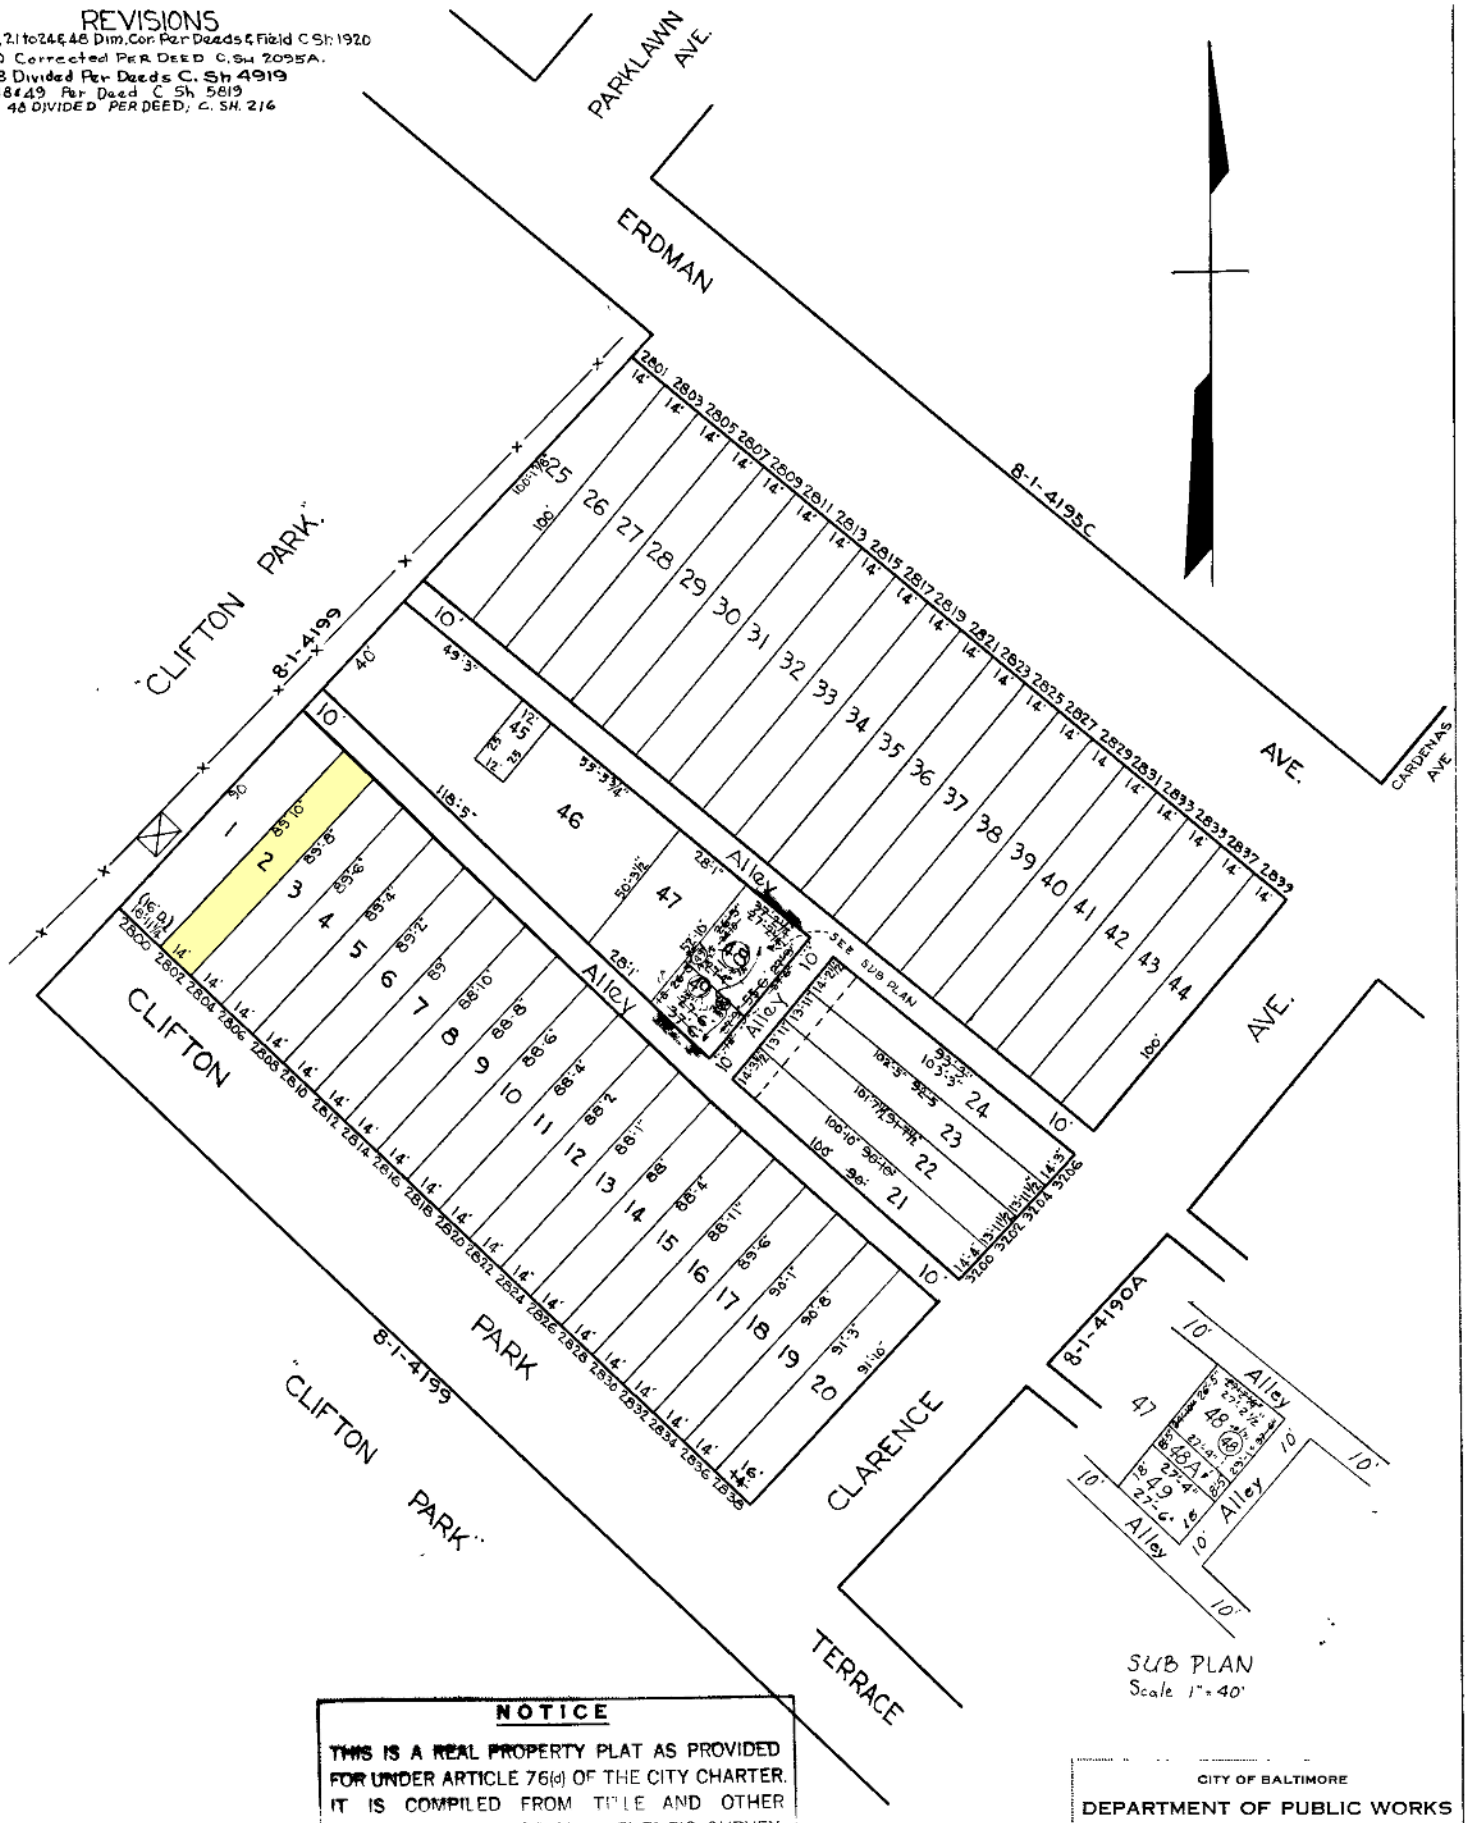

NOTICE

THIS IS A REAL PROPERTY PLAT AS PROVIDED FOR UNDER ARTICLE 76(d) OF THE CITY CHARTER. IT IS COMPILED FROM TITLE AND OTHER SOURCES AND IS NOT AN AUTHENTIC SURVEY

NOTE ÷ BLOCK 8-1-4190 FOR 1944.

TRACED BY Patterson

LETTERED BY

CHECKED BY

CITY OF BALTIMORE
DEPARTMENT OF PUBLIC WORKS
BUREAU OF PLANS & SURVEYS
PROPERTY LOCATION DIVISION

WARD 8 SECTION 24
BLOCK 4190

SCALE 1" = 40'-0" DATE Mar. 1940