REVISIONS

Lots 7&8 Consd. Per P.L.D.& Field, C.Sh.6316.

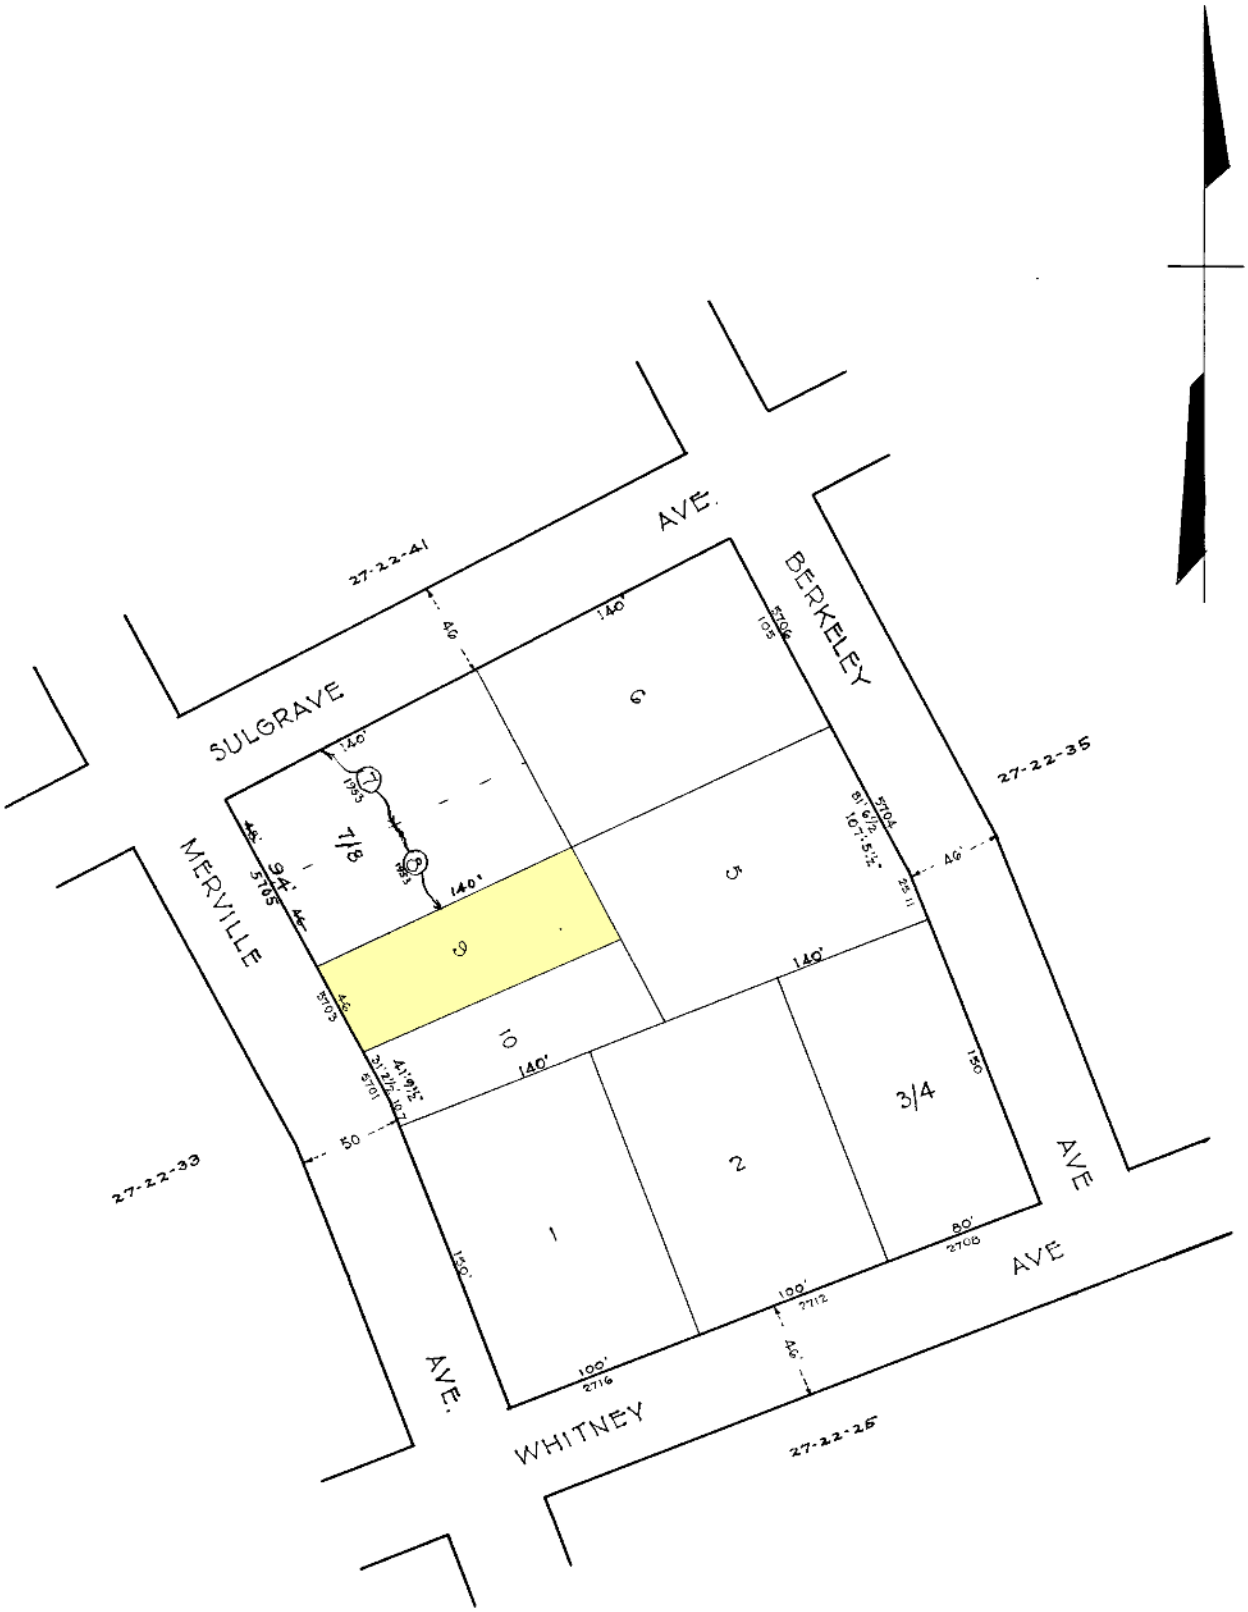

NOTICE

THIS IS A REAL PROPERTY PLAT AS PROVIDED FOR UNDER ARTICLE 76( ) OF THE CITY CHARTER IT IS COMPILED FROM TITLE AND OTHER SOURCES AND IS NOT AN AUTHENTIC SURVEY

NOTE: BLOCK 27-22-34 For 1941

TRACED BY C. BAIN

LETTERED BY W M L

CHECKED BY

4476

CITY OF BALTIMORE

DEPARTMENT OF PUBLIC WORKS

BUREAU OF PLANS & SURVEYS

PROPERTY LOCATION DIVISION

WARD 27 SECTION 22

BLOCK 4476

SCALE 1" = 60'-0" DATE Oct. 1931.