REVISIONS

Lot 18 Abated Bed of 15' Alley Per A.T.C. C Sh No 821 4-12-24.
Lot 21 Divided Per App. 3758/63 C Sh 2107
Part of Lot 19 To Quail St Per Deed C Sh. 2859.
Lot 20 Div. Per Deed C. Sh. 4432
Lots 19 & 20 Ho. Nos Changed Per Field, C. Sh. 6026A
Lot 19 Corrected Per. Deed & O.O.C. Sh. 6118

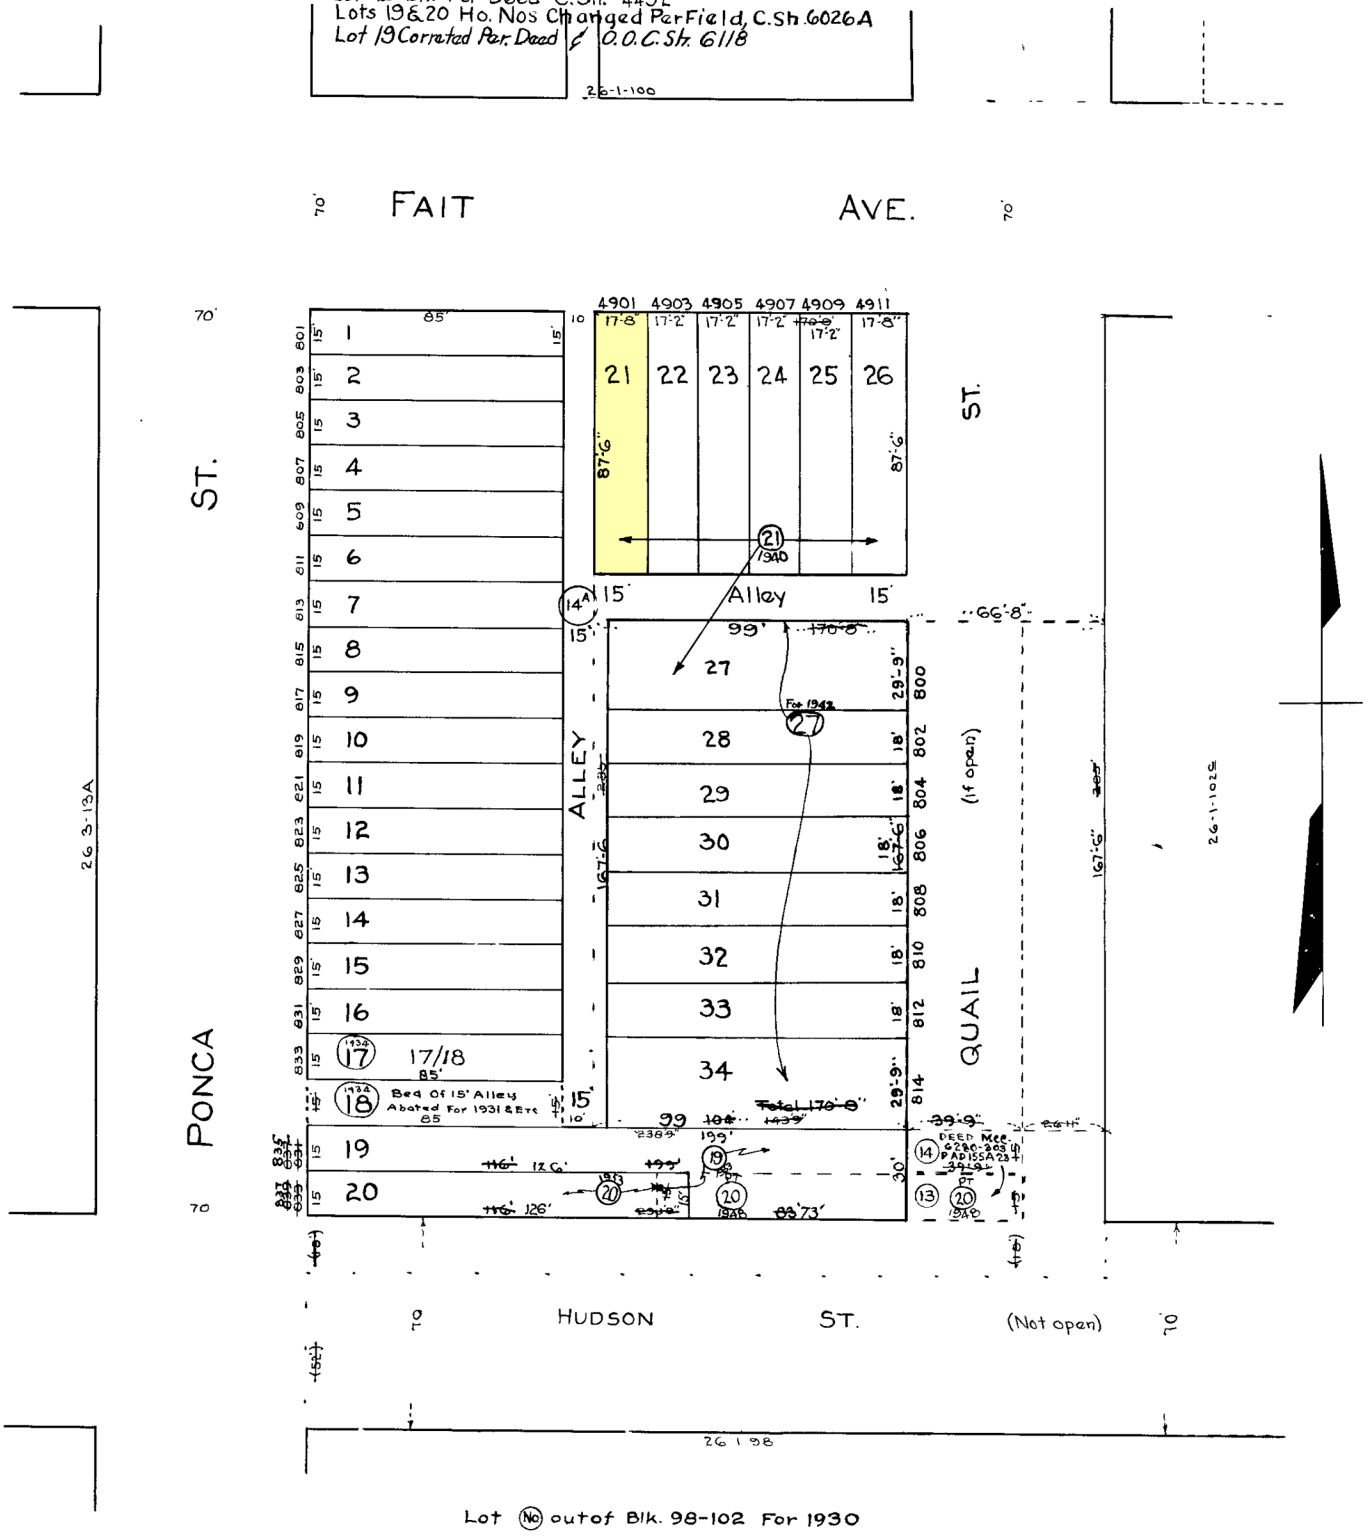

Lot (No) out of Blk. 98-102 For 1930

NOTICE

THIS IS A REAL PROPERTY PLAT AS PROVIDED FOR UNDER ARTICLE 76(d) OF THE CITY CHARTER. IT IS COMPILED FROM TITLE AND OTHER SOURCES AND IS NOT AN AUTHENTIC SURVEY.

NOTE ÷ BLOCK 26-1-99 FOR 1941.

6650

CITY OF BALTIMORE
DEPARTMENT OF PUBLIC WORKS
BUREAU OF PLANS & SURVEYS
PROPERTY LOCATION DIVISION

WARD 26 SECTION 1
BLOCK 6650

SCALE 1 IN. = 40 FT. DATE NOV. 1929

TRACED BY G. Baumfeld
LETTERED BY G. Baumfeld
CHECKED BY