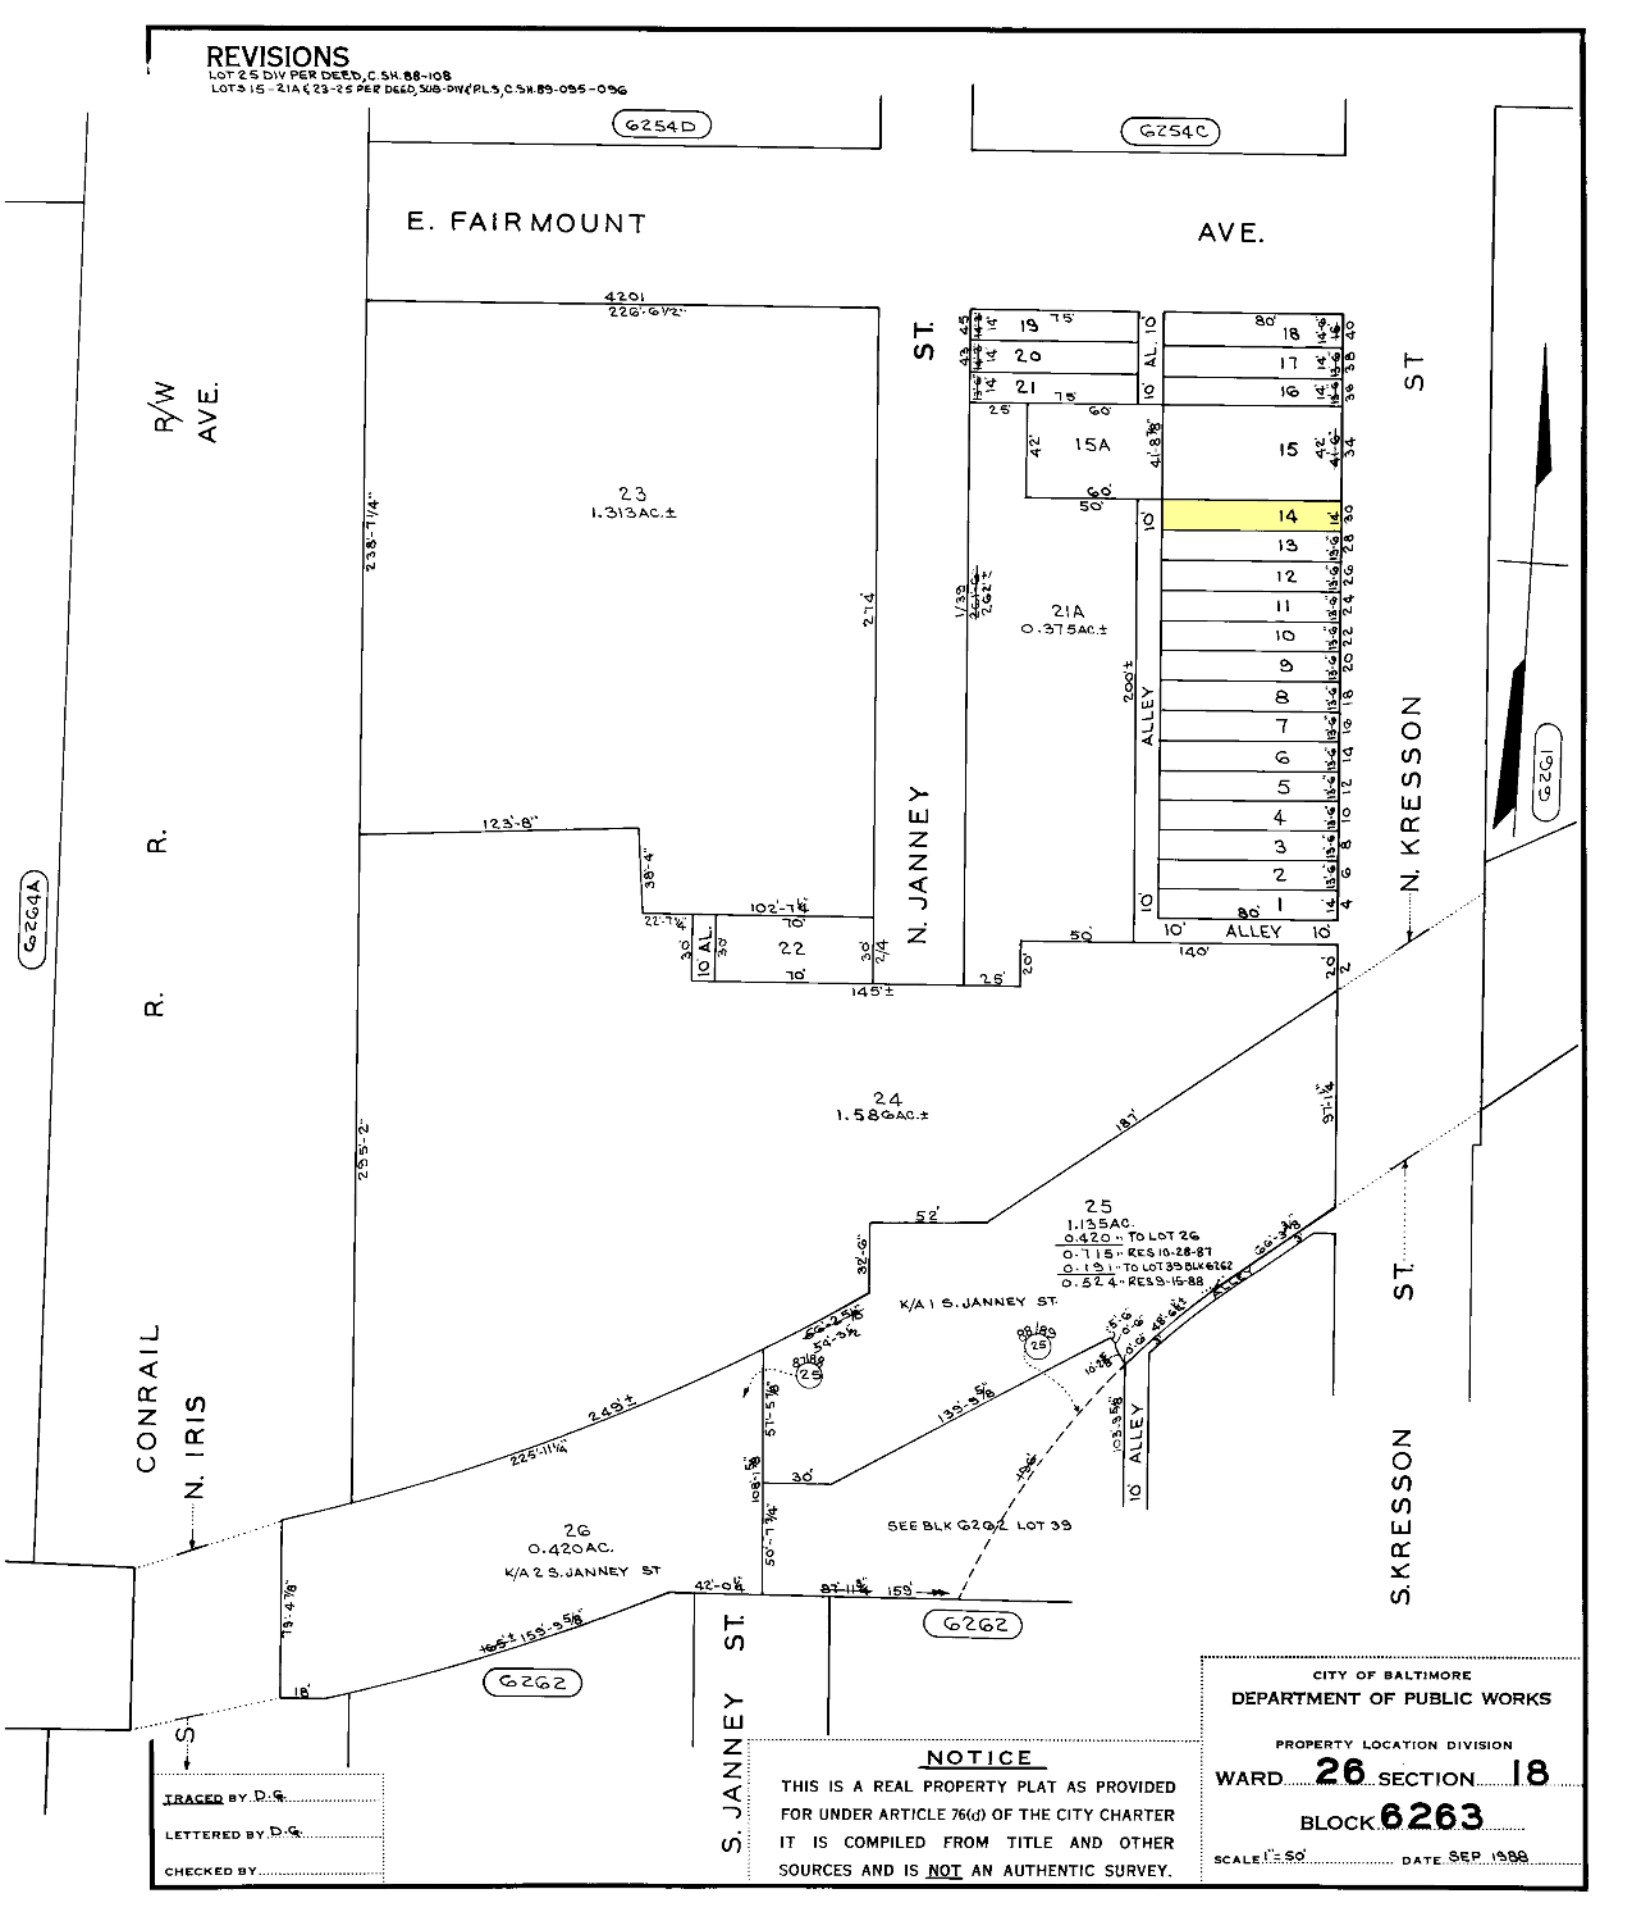
REVISIONS
LOT 25 DIV PER DEED, C.S.H. 88-108
LOTS 15-21A & 23-25 PER DEED, SUB-DIV PLS, C.S.H. 89-095-096
6254D
6254C
E. FAIRMOUNT AVE.
R/W AVE.
CONRAIL R. R.
N. IRIS ST
N. JANNEY ST
N. KRESSON ST
S. JANNEY ST
S. KRESSON ST
6264A
6261
6262
6262
4201
226'-6 1/2"
238'-7 1/4"
255'-2"
274'
123'-8"
38'-4"
22'-7 3/4"
102'-7 3/4"
10' AL.
3'
3'
3'
2 1/4
22
70'
145'±
25'
23
1.313AC.±
24
1.586AC.±
25
1.135AC.
0.420 TO LOT 26
0.715 RES 10-28-87
0.191 TO LOT 39 BLK 6262
0.524 RES 5-15-88
26
0.420AC.
K/A 2 S. JANNEY ST
K/A 1 S. JANNEY ST
SEE BLK 6262 LOT 39
15A
21A
0.375AC.±
1/39
2621'-6"
2.62'±
200'±
ALLEY
10'
50'
140'
80'
42'
60'
75'
25'
18
17
16
15
14
13
12
11
10
9
8
7
6
5
4
3
2
1
19
20
21
AL. 10'
243'±
225'-11 1/4"
108'-5 5/8"
57'-5 5/8"
30'
50'-7 3/4"
42'-0 5/8"
87'-11 5/8"
159'
130'-3 5/8"
103'-3 5/8"
52'
32'-6"
18'
97'-1 1/8"
66'-3 3/8"
66'-2 5/8"
54'-3 1/2"
19'-4 7/8"
18'
168'±
159'-3 5/8"
TRACED BY D.G.
LETTERED BY D.G.
CHECKED BY
NOTICE
THIS IS A REAL PROPERTY PLAT AS PROVIDED FOR UNDER ARTICLE 76(d) OF THE CITY CHARTER IT IS COMPILED FROM TITLE AND OTHER SOURCES AND IS NOT AN AUTHENTIC SURVEY.
CITY OF BALTIMORE
DEPARTMENT OF PUBLIC WORKS
PROPERTY LOCATION DIVISION
WARD 26 SECTION 18
BLOCK 6263
SCALE 1" = 50'
DATE SEP 1988