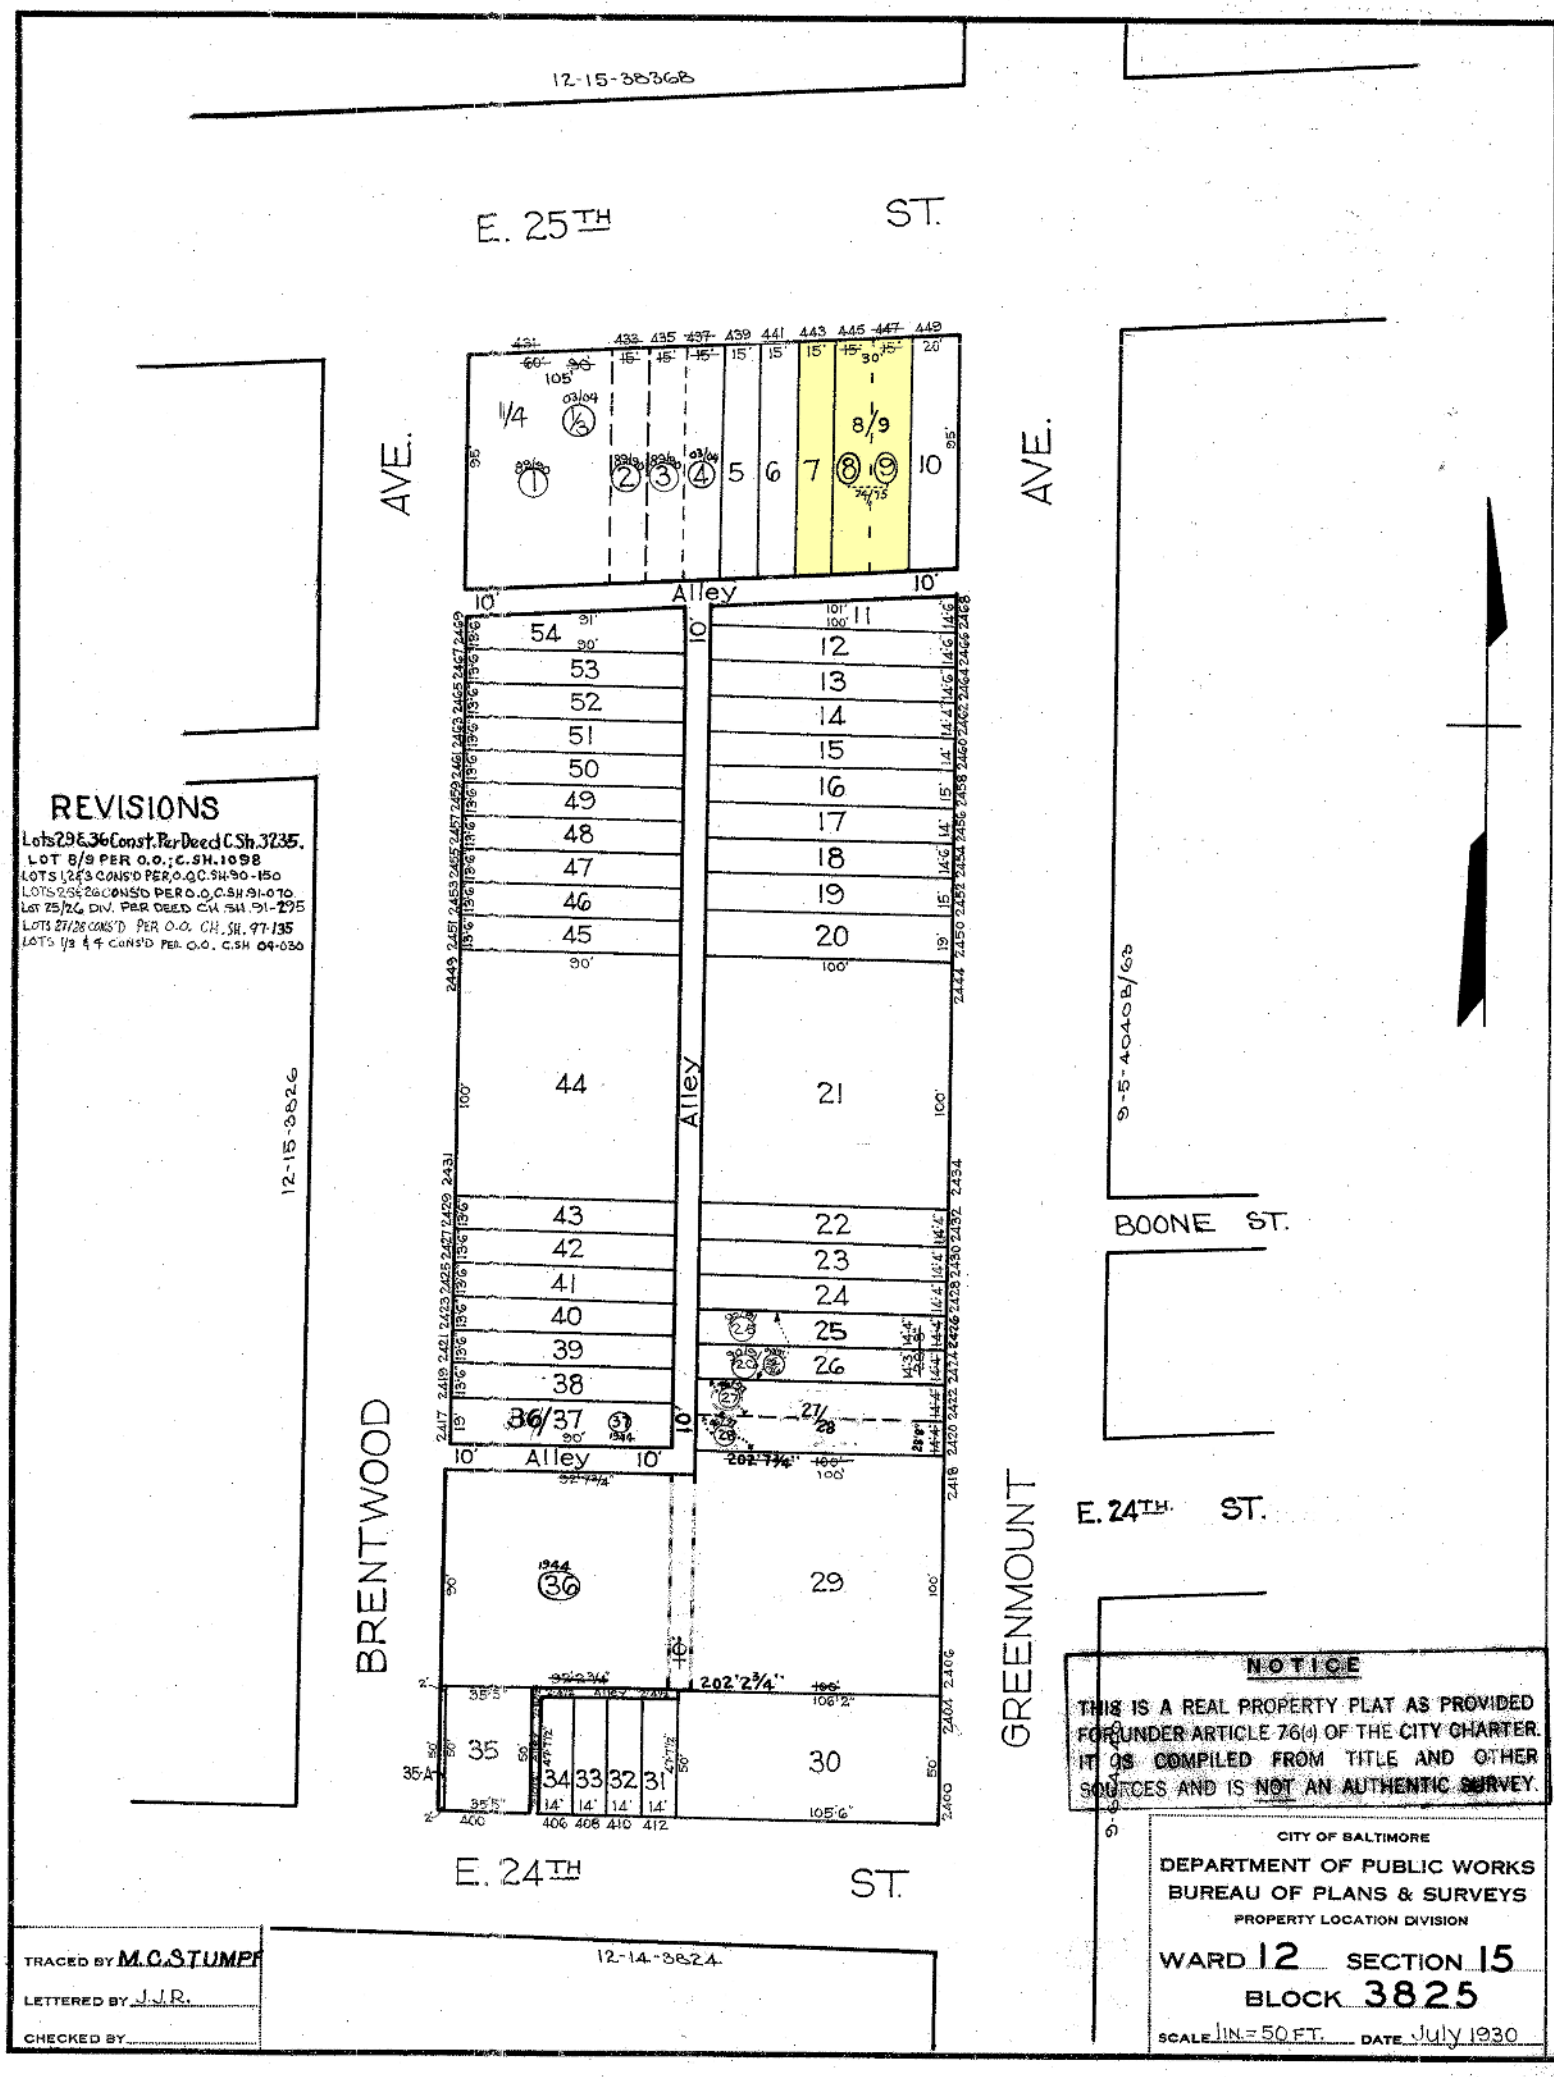

REVISIONS

Lots 29 & 36 Const. Per Deed C.Sh. 3235.
LOT 8/9 PER O.O.; C.SH. 1098
LOTS 1, 2 & 3 CONS'D PER O.O. C.SH. 90-150
LOTS 25 & 26 CONS'D PER O.O. C.SH. 91-070
Lot 25/26 DIV. PER DEED C.M. SH. 91-295
LOTS 27/28 CONS'D PER O.O. C.M. SH. 97-135
LOTS 1/3 & 4 CONS'D PER O.O. C.SH 04-030

NOTICE

THIS IS A REAL PROPERTY PLAT AS PROVIDED FOR UNDER ARTICLE 76(d) OF THE CITY CHARTER. IT IS COMPILED FROM TITLE AND OTHER SOURCES AND IS NOT AN AUTHENTIC SURVEY.

CITY OF BALTIMORE
DEPARTMENT OF PUBLIC WORKS
BUREAU OF PLANS & SURVEYS
PROPERTY LOCATION DIVISION

WARD 12 SECTION 15
BLOCK 3825

SCALE 1 IN. = 50 FT. DATE July 1930

TRACED BY M.C.S.TUMPF
LETTERED BY J.J.R.
CHECKED BY