REVISIONS

LOTS 1/2, 7, 8, 11-14 & 16 PER DEED, O.SH. 90-179
LOTS 1/2 & 19A CONS'D PER O.O.; CH. SH. 17-048
LOTS 1 & 8 CONS'D PER O.O.; CH. SH. 17-197

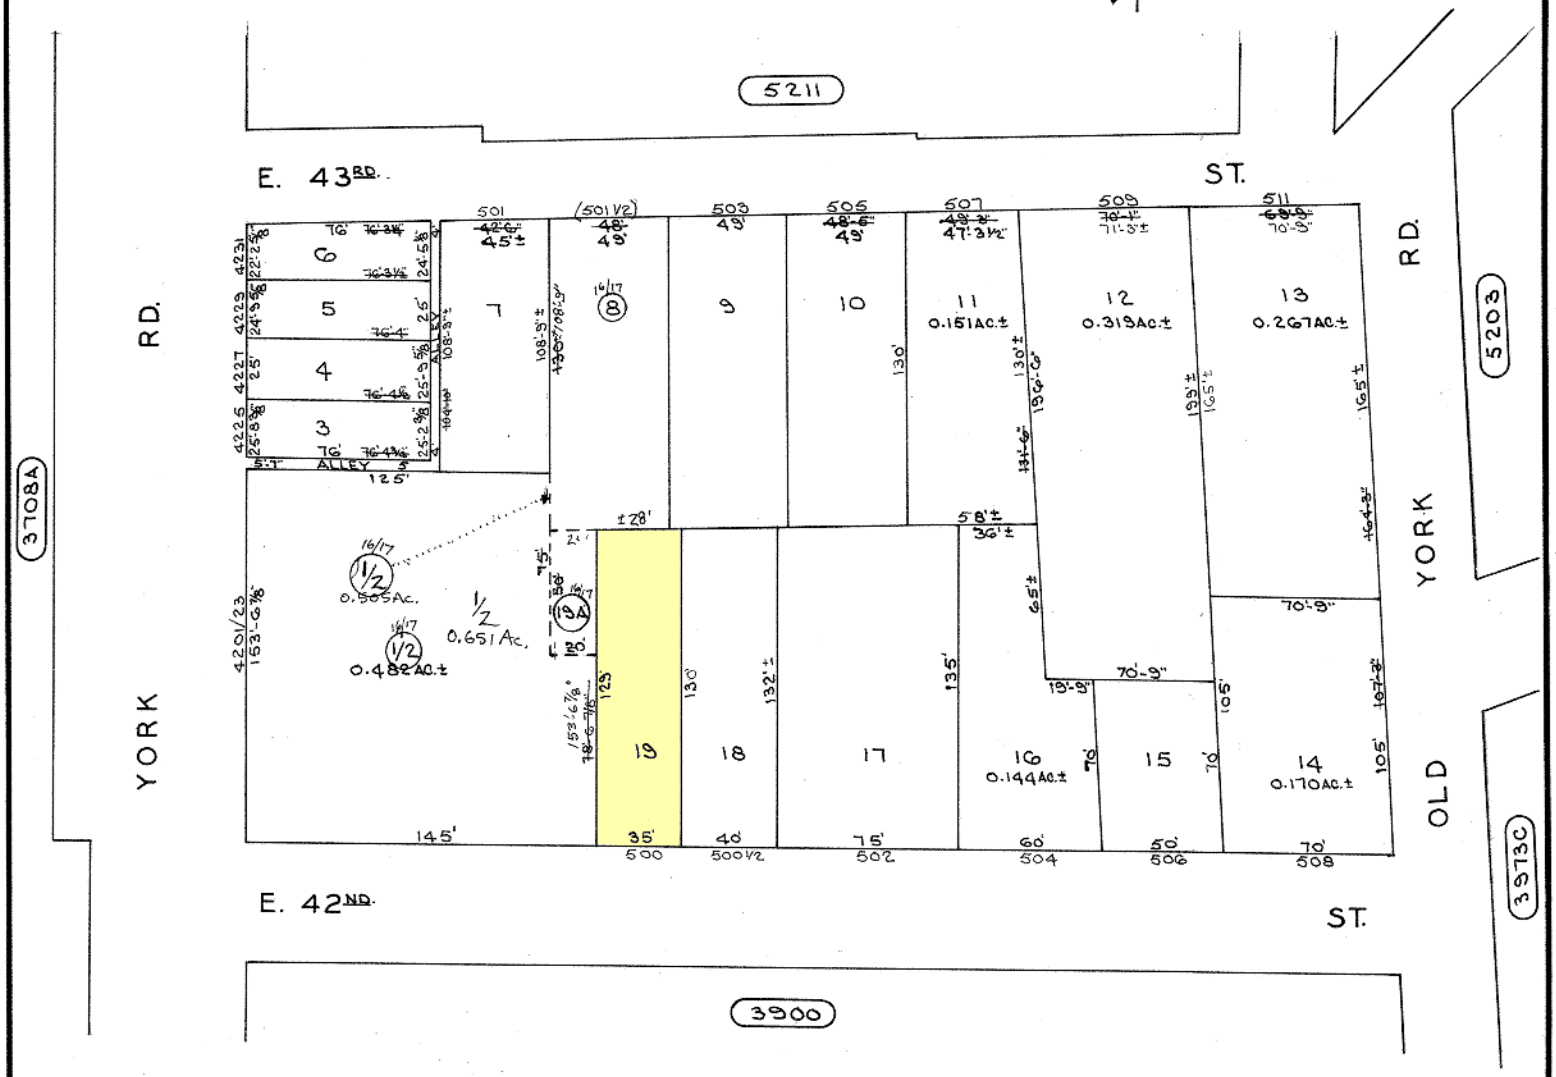

CITY OF BALTIMORE
DEPARTMENT OF PUBLIC WORKS

PROPERTY LOCATION SECTION
WARD 27 SECTION 42
BLOCK 5202
SCALE 1" = 50' DATE JAN 1990

NOTICE

THIS IS A REAL PROPERTY PLAT AS PROVIDED FOR UNDER ARTICLE 76(d) OF THE CITY CHARTER IT IS COMPILED FROM TITLE AND OTHER SOURCES AND IS NOT AN AUTHENTIC SURVEY.

TRACED BY D.G.
LETTERED BY D.G.
CHECKED BY