


REVISIONS —
 Dim Chgd Lots 36 To 43 Per PLD CSh 4788A
 " " " 51 & 52 " " " 4832A

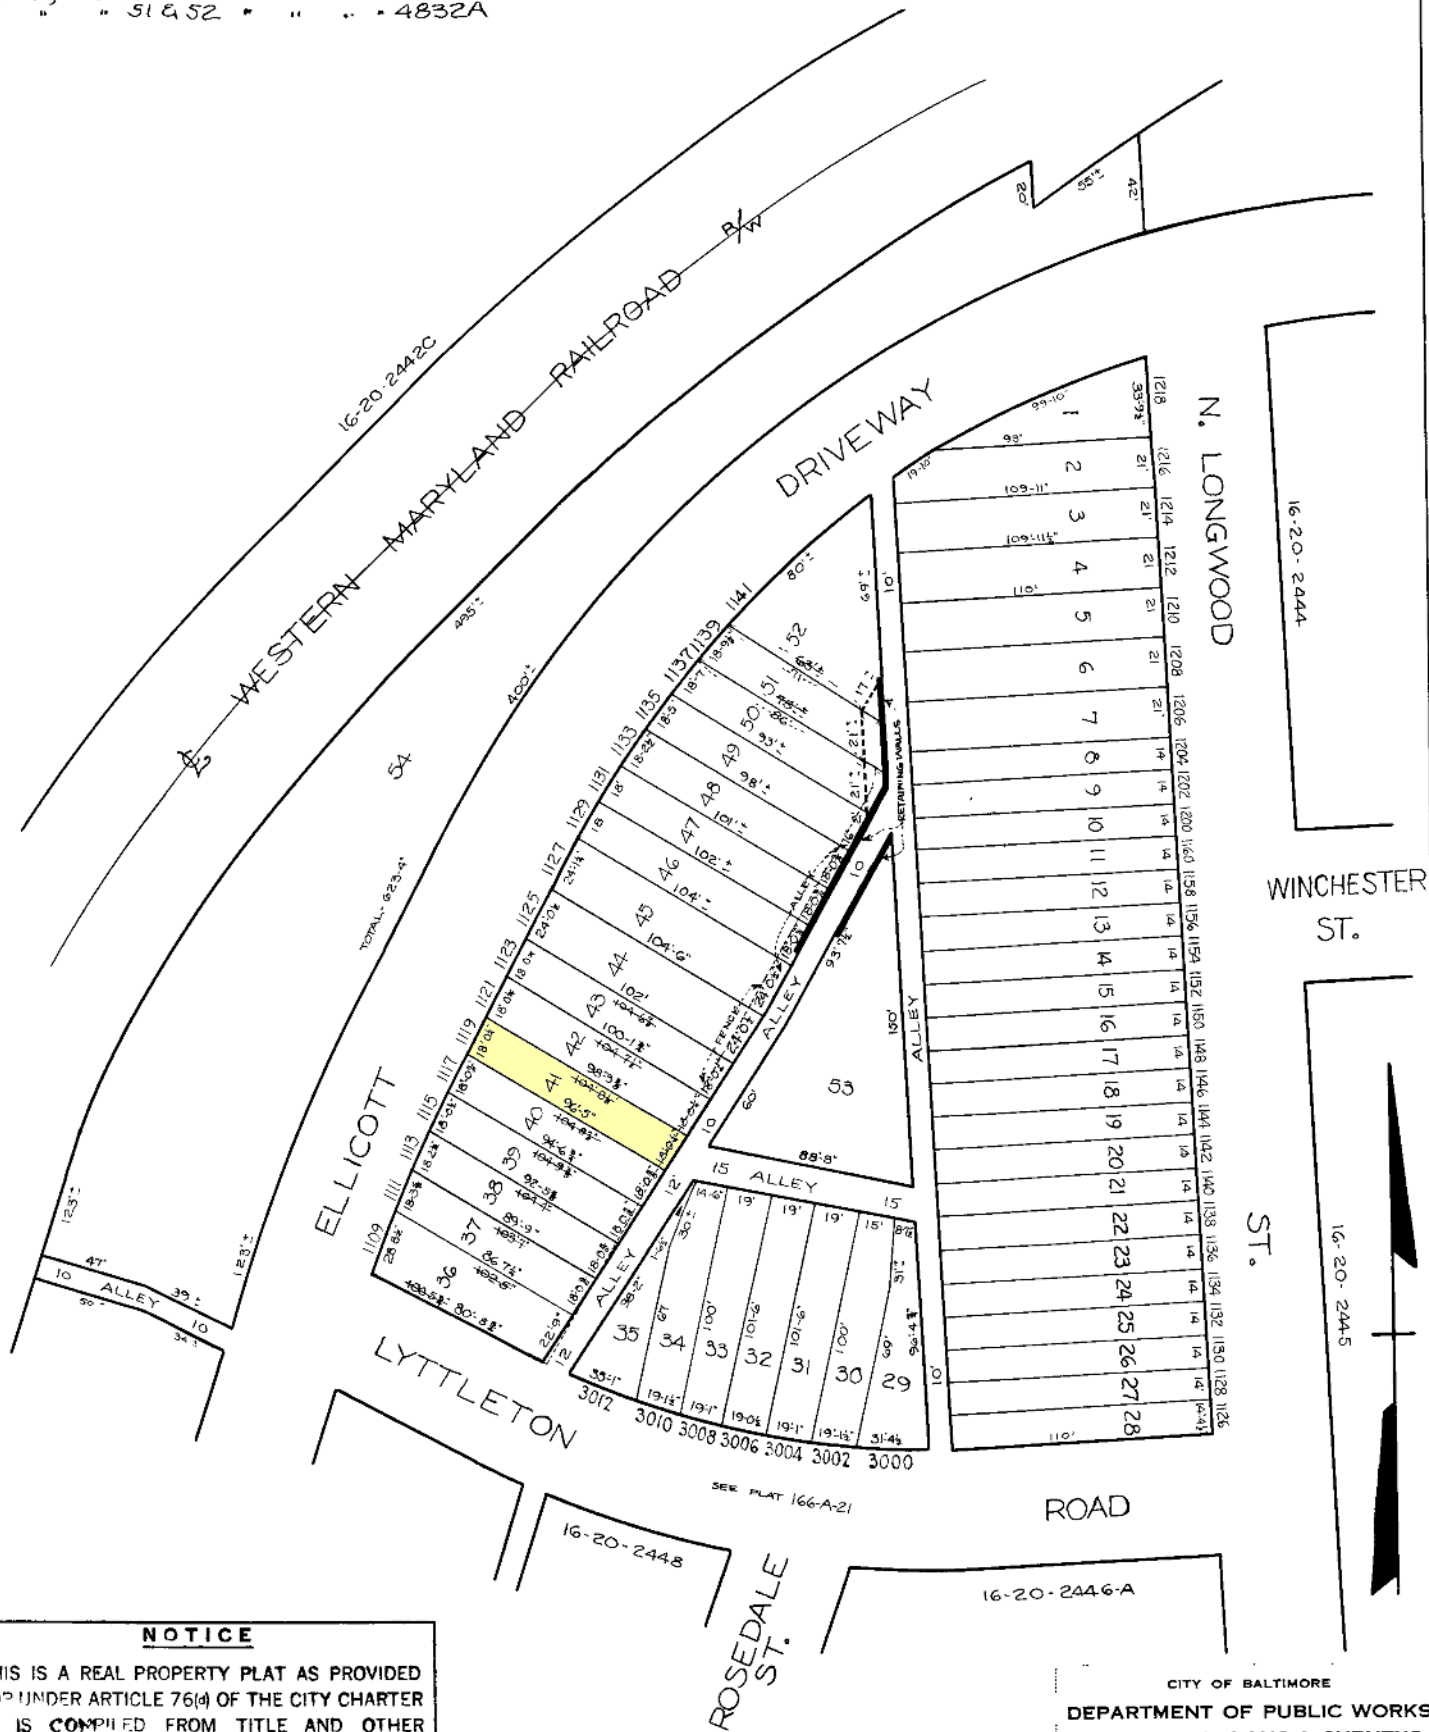

NOTICE

THIS IS A REAL PROPERTY PLAT AS PROVIDED
 UNDER ARTICLE 76(4) OF THE CITY CHARTER
 IT IS COMPILED FROM TITLE AND OTHER
 SOURCES AND IS NOT AN AUTHENTIC SURVEY

TRACED BY C. B. WYATT
 LETTERED BY C. B. WYATT
 CHECKED BY

NOTE — 16-6-2448 FOR 1940

CITY OF BALTIMORE
 DEPARTMENT OF PUBLIC WORKS
 BUREAU OF PLANS & SURVEYS
 PROPERTY LOCATION DIVISION

WARD 16 SECTION 20
 BLOCK 2448

SCALE 1" = 50' 0" DATE DEC 1949