


REVISIONS

BLK REDRAWN, CS 11 76-008 - 76-017
 LOTS 31432 PER DEED, CS 11 81-228
 LOT 1, 64, 65, 78, 99, 100 PER 105, 105, 106, 131, 132 PER
 DEEDS CH 54, 82, 586 + 92, 587

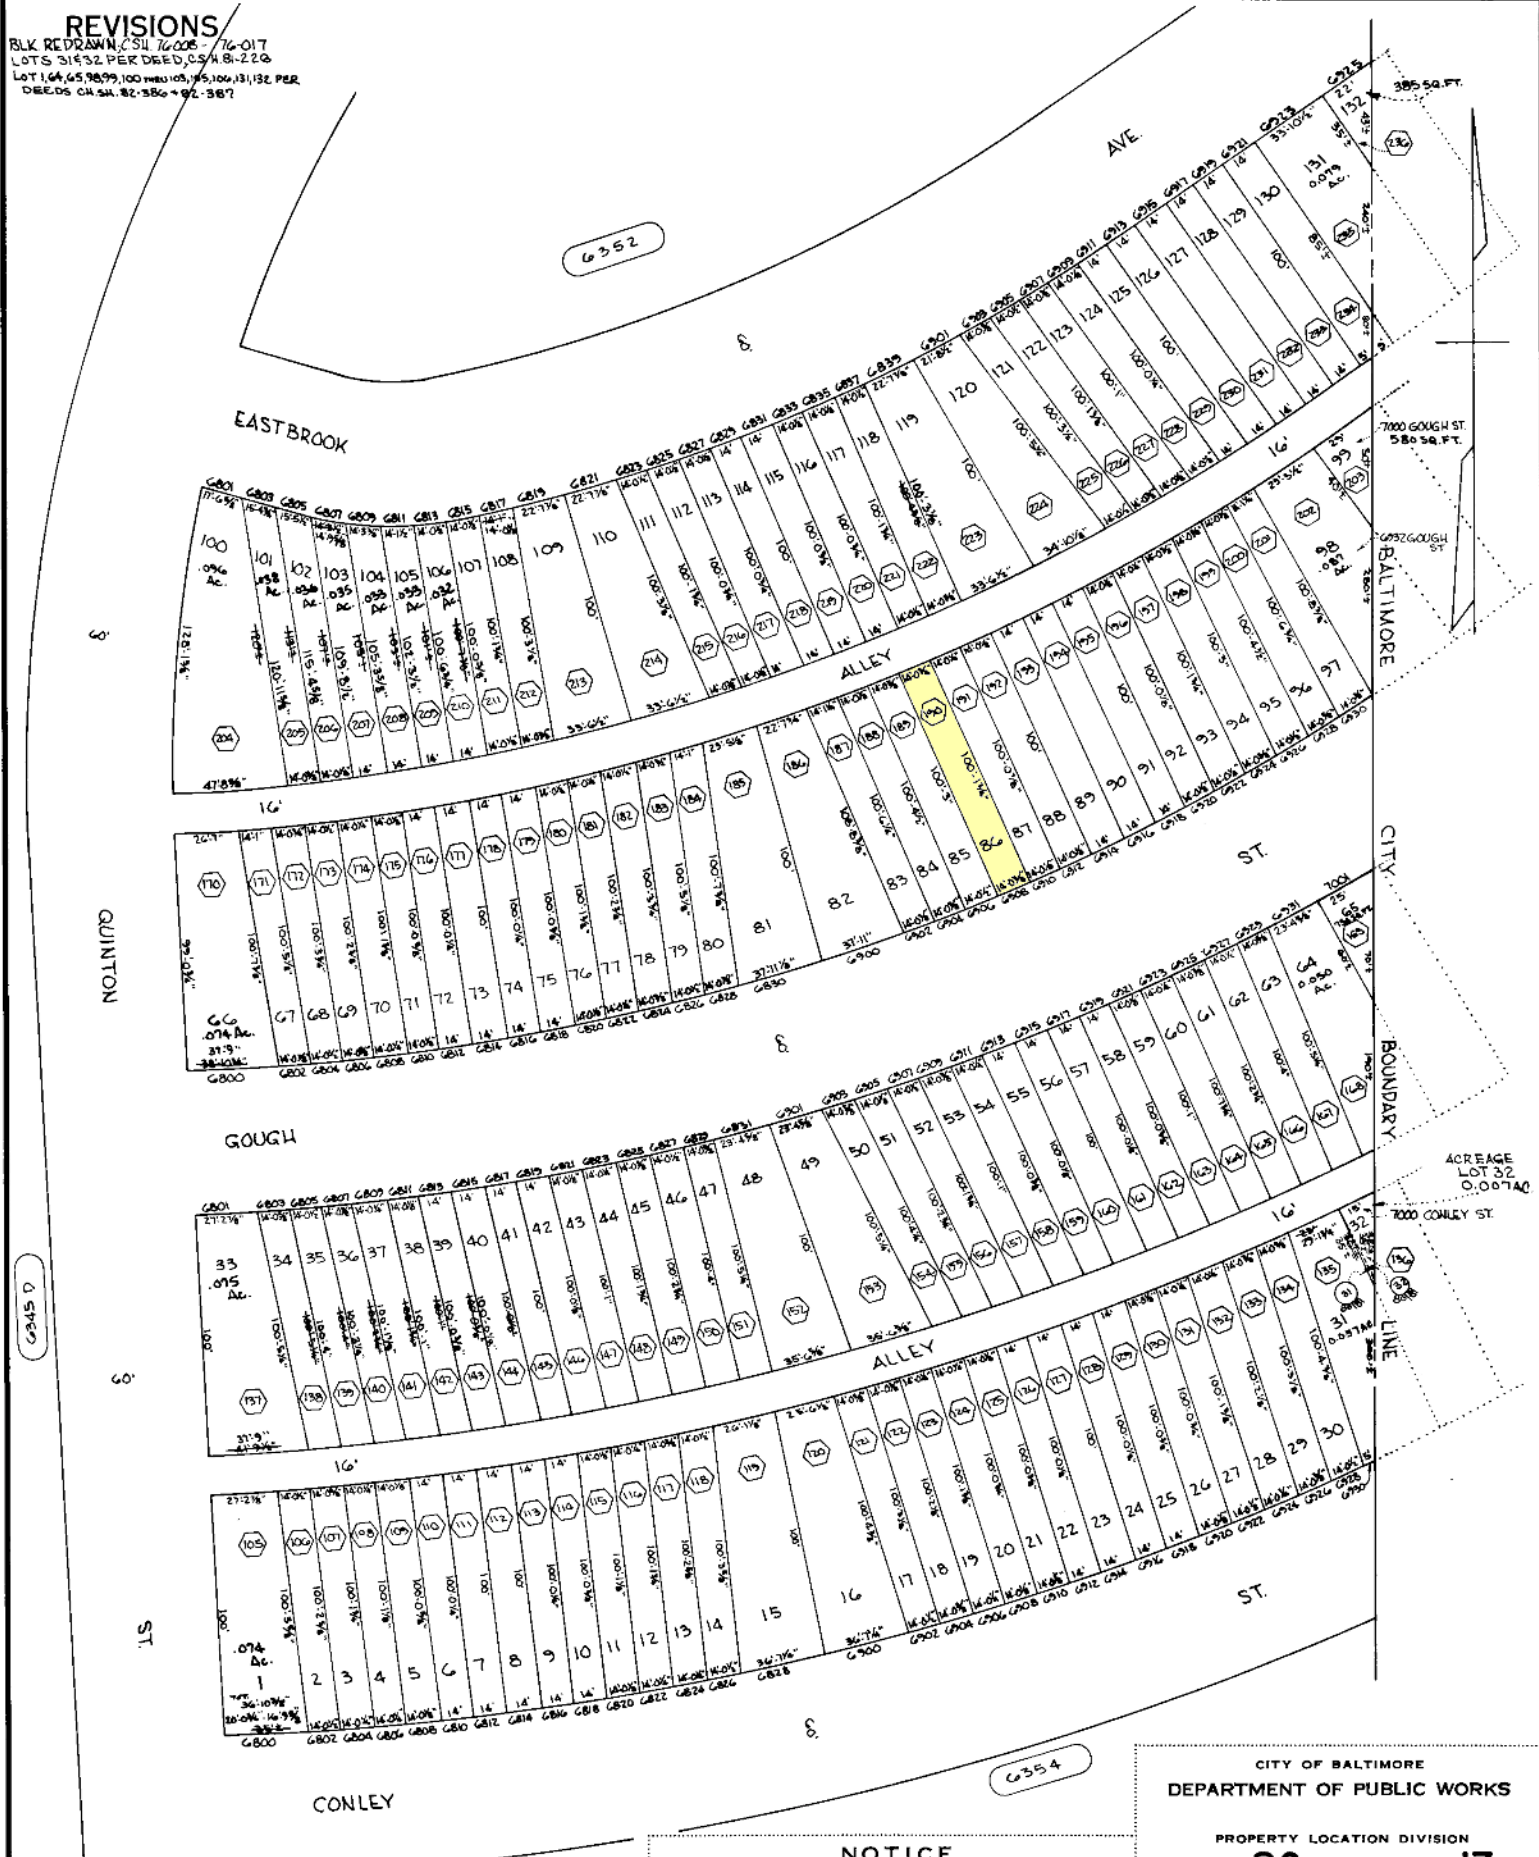

TRACED BY NICK NISLAHNS

LETTERED BY N. NISLAHNS

CHECKED BY

○ DENOTES CONDITIONS BLK. 6419, FOR 75/76

NOTICE

THIS IS A REAL PROPERTY PLAT AS PROVIDED
 FOR UNDER ARTICLE 76(d) OF THE CITY CHARTER
 IT IS COMPILED FROM TITLE AND OTHER
 SOURCES AND IS NOT AN AUTHENTIC SURVEY.

CITY OF BALTIMORE
 DEPARTMENT OF PUBLIC WORKS

PROPERTY LOCATION DIVISION

WARD 26 SECTION 17

BLOCK 6353

SCALE: 1" = 50' DATE: MARCH 1975