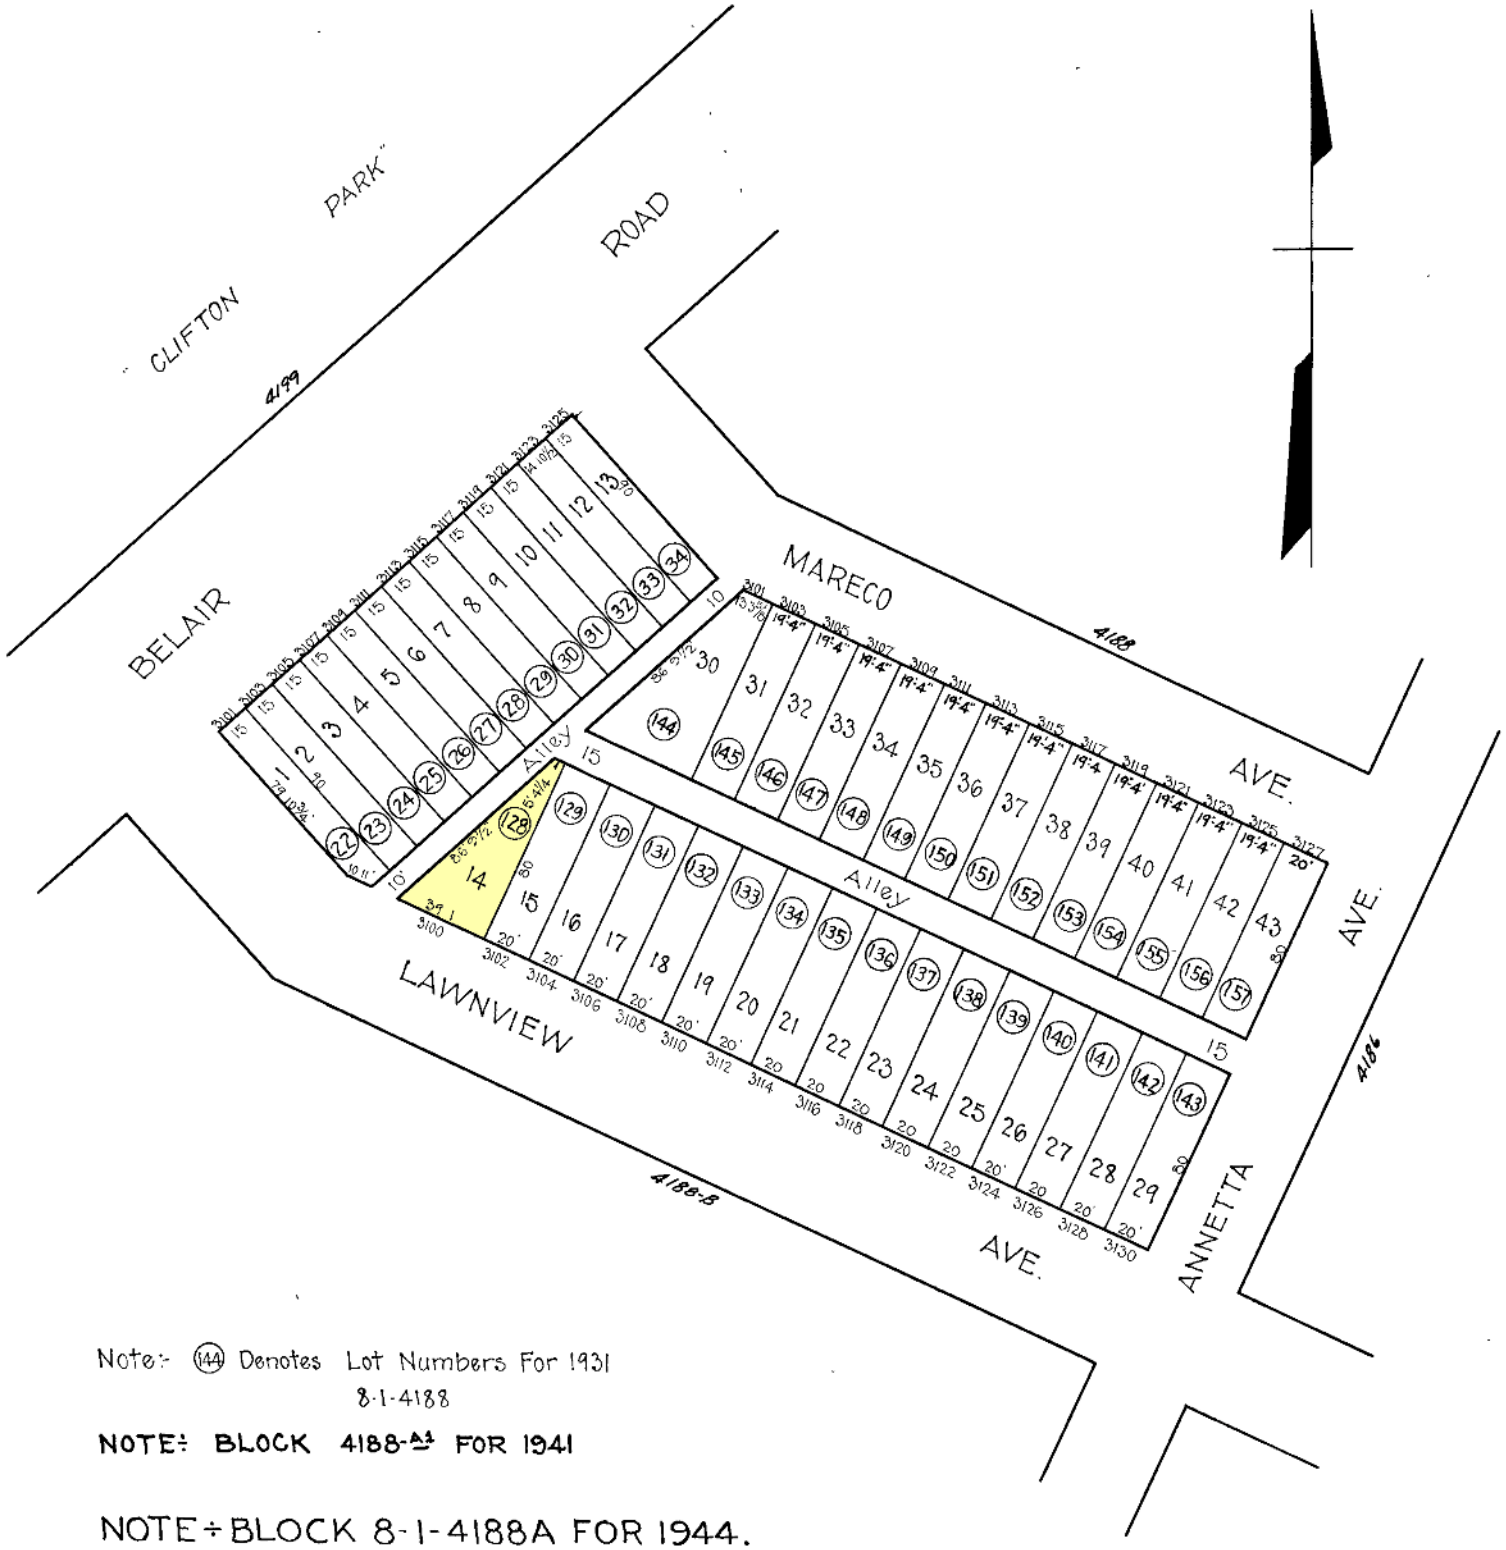


Note:- (144) Denotes Lot Numbers For 1931
8-1-4188

NOTE: BLOCK 4188-A1 FOR 1941

NOTE÷BLOCK 8-1-4188A FOR 1944.

TRACED BY G. Baumfield
LETTERED BY C.M.B.
CHECKED BY

NOTICE

THIS IS A REAL PROPERTY PLAT AS PROVIDED FOR UNDER ARTICLE 76(d) OF THE CITY CHARTER IT IS COMPILED FROM TITLE AND OTHER SOURCES AND IS NOT AN AUTHENTIC SURVEY

CITY OF BALTIMORE
DEPARTMENT OF PUBLIC WORKS
BUREAU OF PLANS & SURVEYS
PROPERTY LOCATION DIVISION

WARD 8 SECTION 25
BLOCK 4188-A

SCALE... 1" = 50' 0 DATE June 1930.