

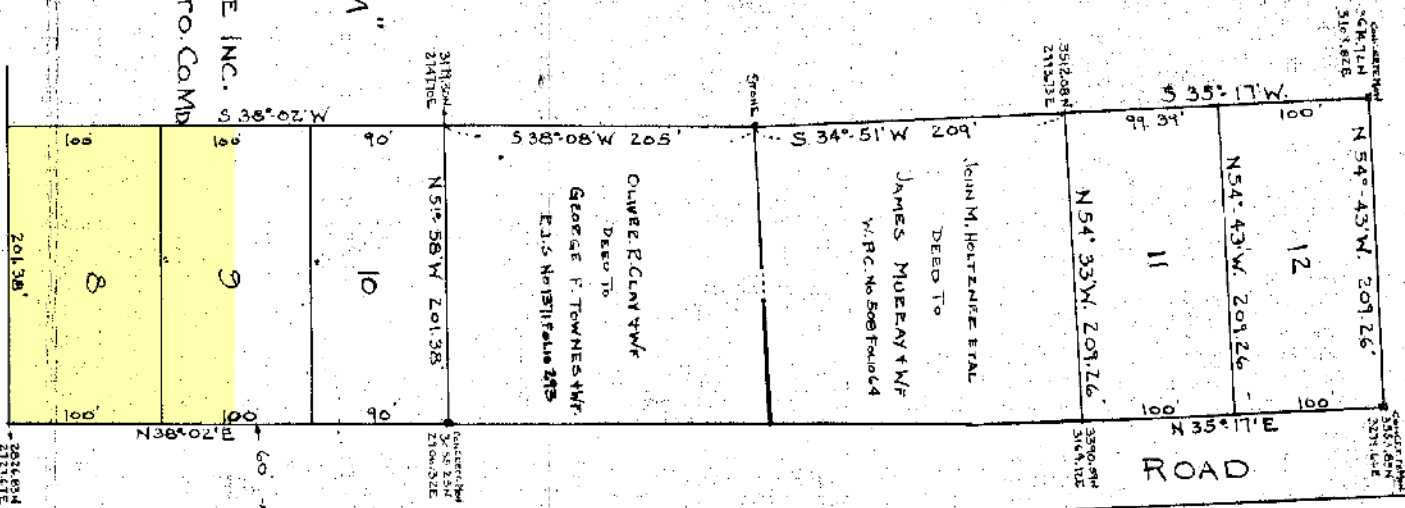


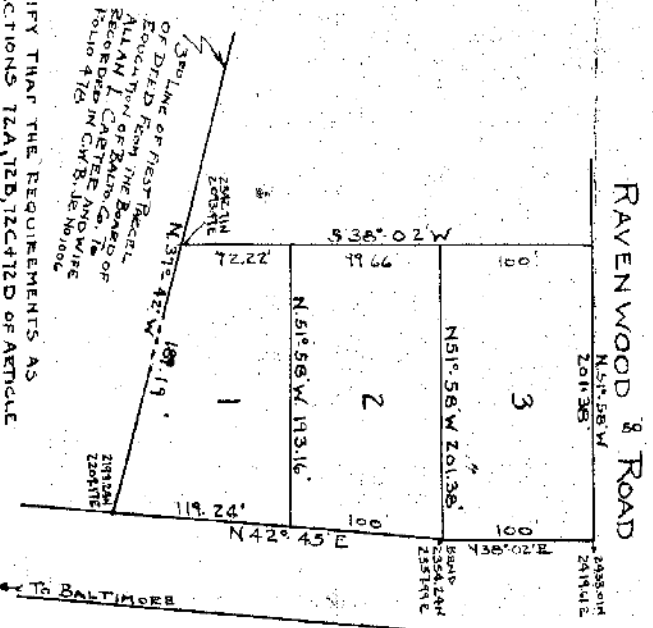

PLAT No. 1
 "NOTTINGHAM"
 A SUBDIVISION
 OF
 NOTTINGHAM VILLAGE INC.
 14TH DIST BALTO. COMD

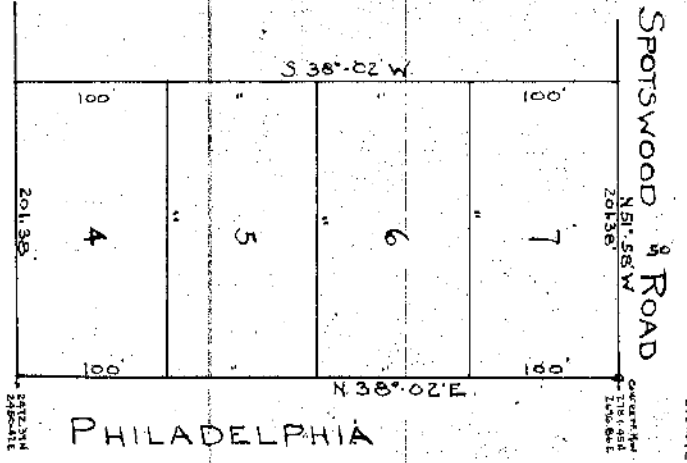

PHILADELPHIA

HIGHWAYS DEPARTMENT OF
 BALTIMORE COUNTY.

APPROVEMENT AND LOCATION.

Approved *[Signature]*
 ROADS ENGINEER.

Date *7/1/47*

SCALE: 1"=100' AUG 26, 1946
 DOLLENBERG BROTHERS
 SURVEYORS & CIVIL ENGINEERS
 DUNCAN BLDG. - TOWSON, MD.
 SIGNED *Paul H. Dolleberg*
 REGISTERED PROFESSIONAL
 ENGINEER AND LAND SURVEYOR No. 1311

I HEREBY CERTIFY THAT THE REQUIREMENTS AS
 SET FORTH IN SECTIONS 12A, 12B, 12C & 12D OF ARTICLE
 17 OF THE ANNOTATED CODE OF MARYLAND (1931 EDITION) THE
 "CLERK OF COURTS" AS FAR AS IT CONCERNS THE MAKING
 OF THIS PLAT HAS BEEN COMPLIED WITH.

SIGNED *Nottingham Village, Inc.*
W. Harry Campbell

