
REVISIONS

Lot 30, Dim. Corr. Per Owner's Survey, C.Sh. 2368.
Lot 30 Divided Per B of A & Deed C.Sh. 2578
Lots 22 & 31 Dim Chgd Per Deed Pac # S. C.Sh. 5135A
Lot 31, Acreage, Ho. No. Per Deed & P.L.S.; C.Sh. 77-015.

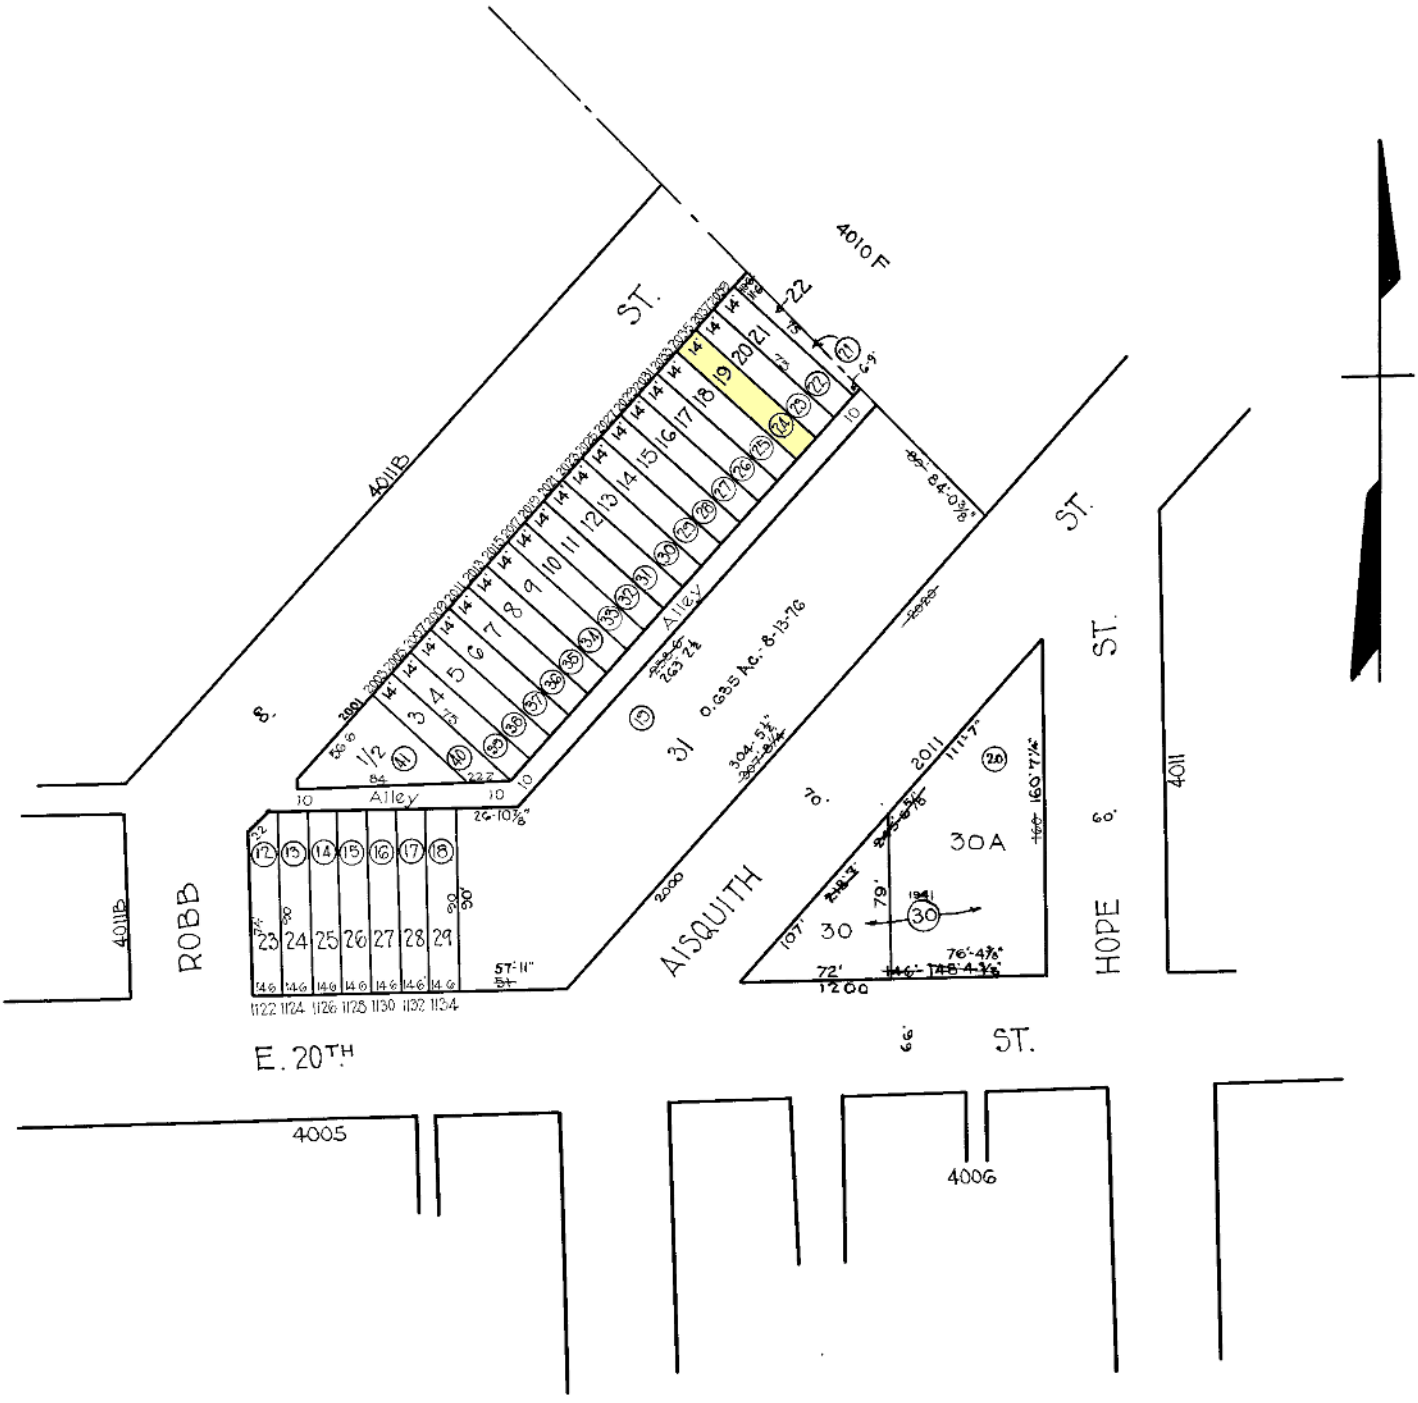

Note / (37) Denotes Lot Numbers For 1931
9/13/4011

NOTICE

THIS IS A REAL PROPERTY PLAT AS PROVIDED FOR UNDER ARTICLE 76(d) OF THE CITY CHARTER. IT IS COMPILED FROM TITLE AND OTHER SOURCES AND IS NOT AN AUTHENTIC SURVEY.

CITY OF BALTIMORE
DEPARTMENT OF PUBLIC WORKS
BUREAU OF PLANS & SURVEYS
PROPERTY LOCATION DIVISION

WARD 9 SECTION 13
BLOCK 4011-A

SCALE 1 - 60'-0 DATE May 1930

TRACED BY M.C. Stumpf.
LETTERED BY W.M.L.
CHECKED BY